APP/10/0116

REFUSE

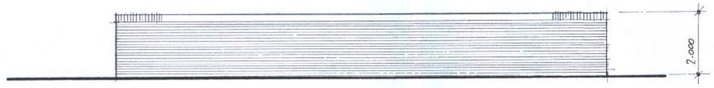

side viewed from No 88 Lovedean Lane

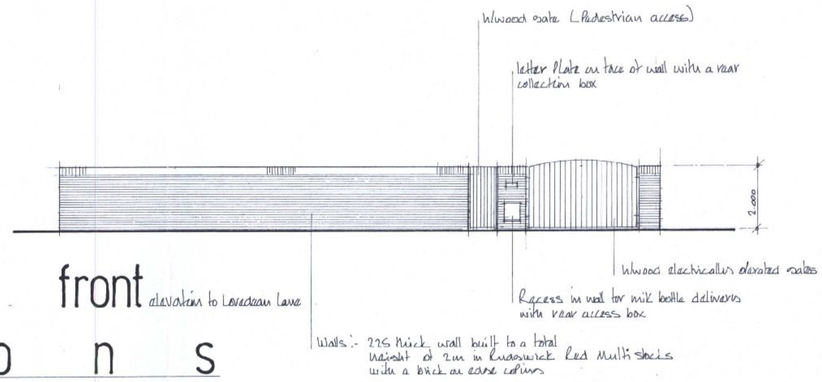

front elevation to Lovedean Lane

e l e v a t i o n s

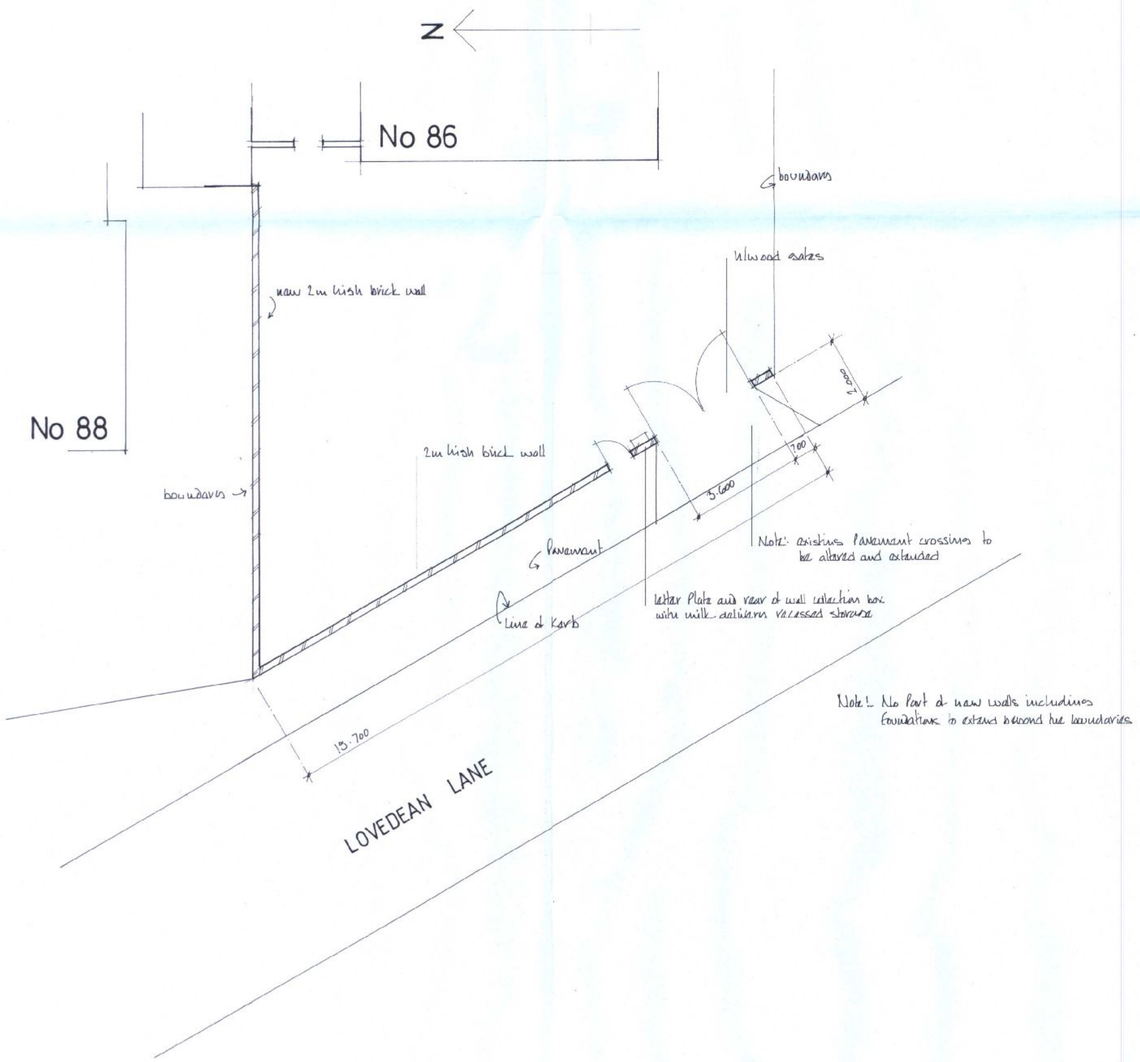

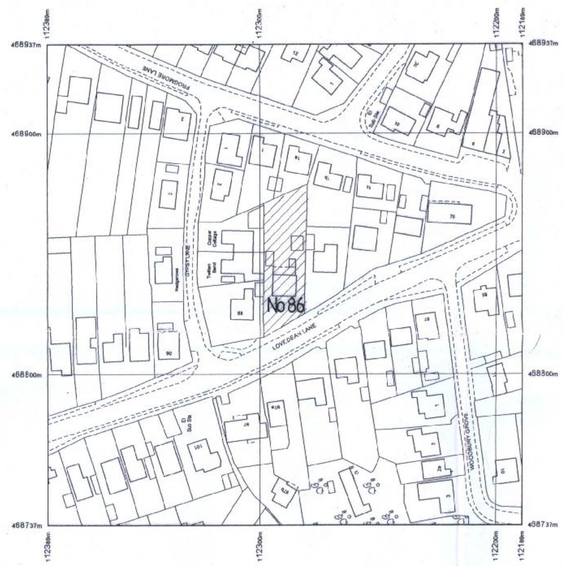

location plan scale 1:1250

HAVANT BOROUGH COUNCIL
- 4 MAY 2010
RECEIVED

Architectural Designs

Architectural Designs
157 Methuen Road,
Southsea, Portsmouth, Hants. PO4 9HQ
Telephone: 02392 362829

Project:
Proposed new boundary walls including access gates
86 Lovedean Lane Lovedean

Title:
Design drawings

Scale: 1:100

Date: March 2010

Drawing No: 0310 - 1462