

# SCHEDULE

2 x 3 bed houses  
1 x 2 bed bungalow

28 Lodge Road  
Bedhampton  
Hampshire

For

Derek Warwick  
Developments Ltd


Proposed Site Layout

1:200 @ A3 July '12

212.07/04C

**OWEN DAVIES  
ARCHITECTS**

16 Grovebury,  
Locks Heath, Southampton, SO31 6PL  
Tel: 01489 589923 Fax: 01489 589923

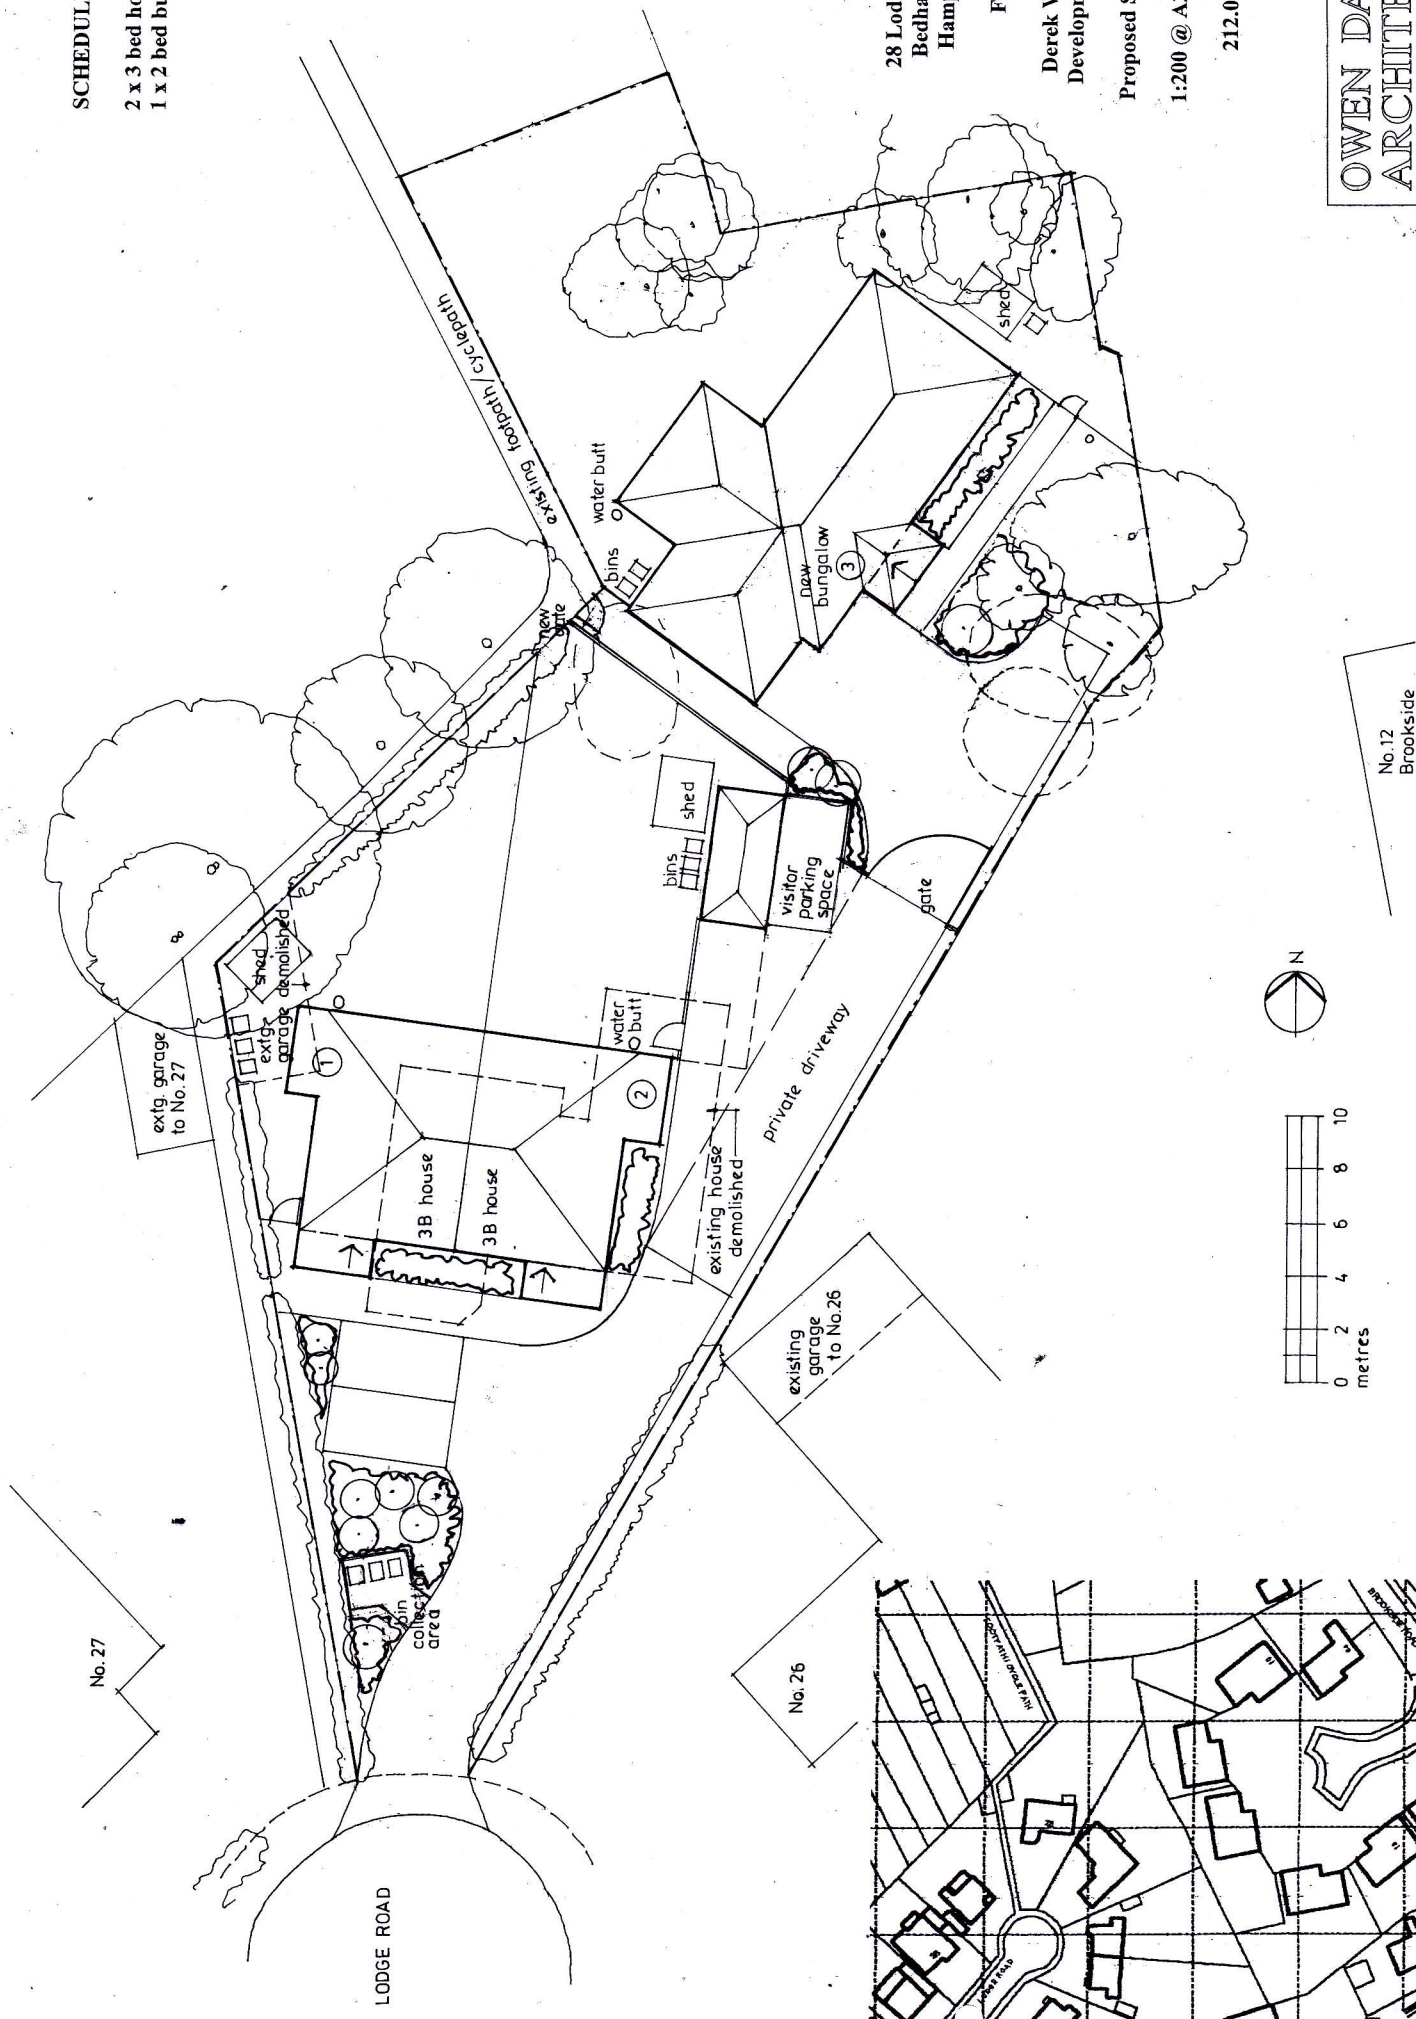

No.12  
Brookside