




FRONT ELEVATION

SIDE ELEVATION

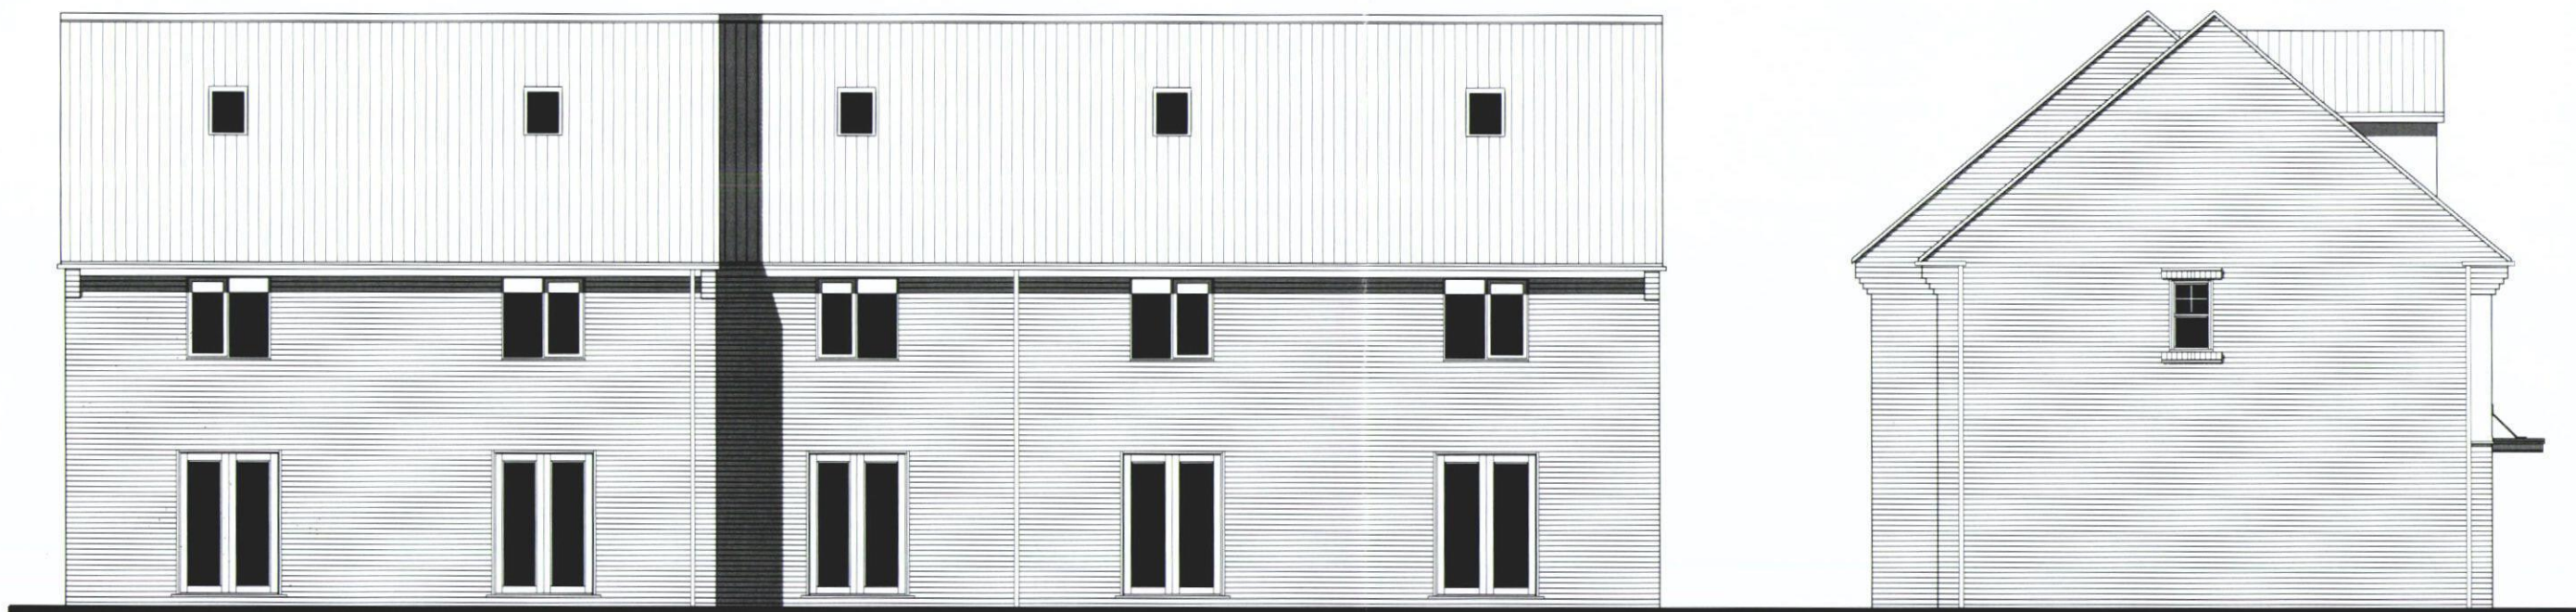

REAR ELEVATION

SIDE ELEVATION



House Type N

BLOOR HOMES
©this drawing is copyright.

New Lane
 Havant

Oct 2012
 1:100 @ A3

Plots 68-72 Elevations

NW-0002-09-N.03