
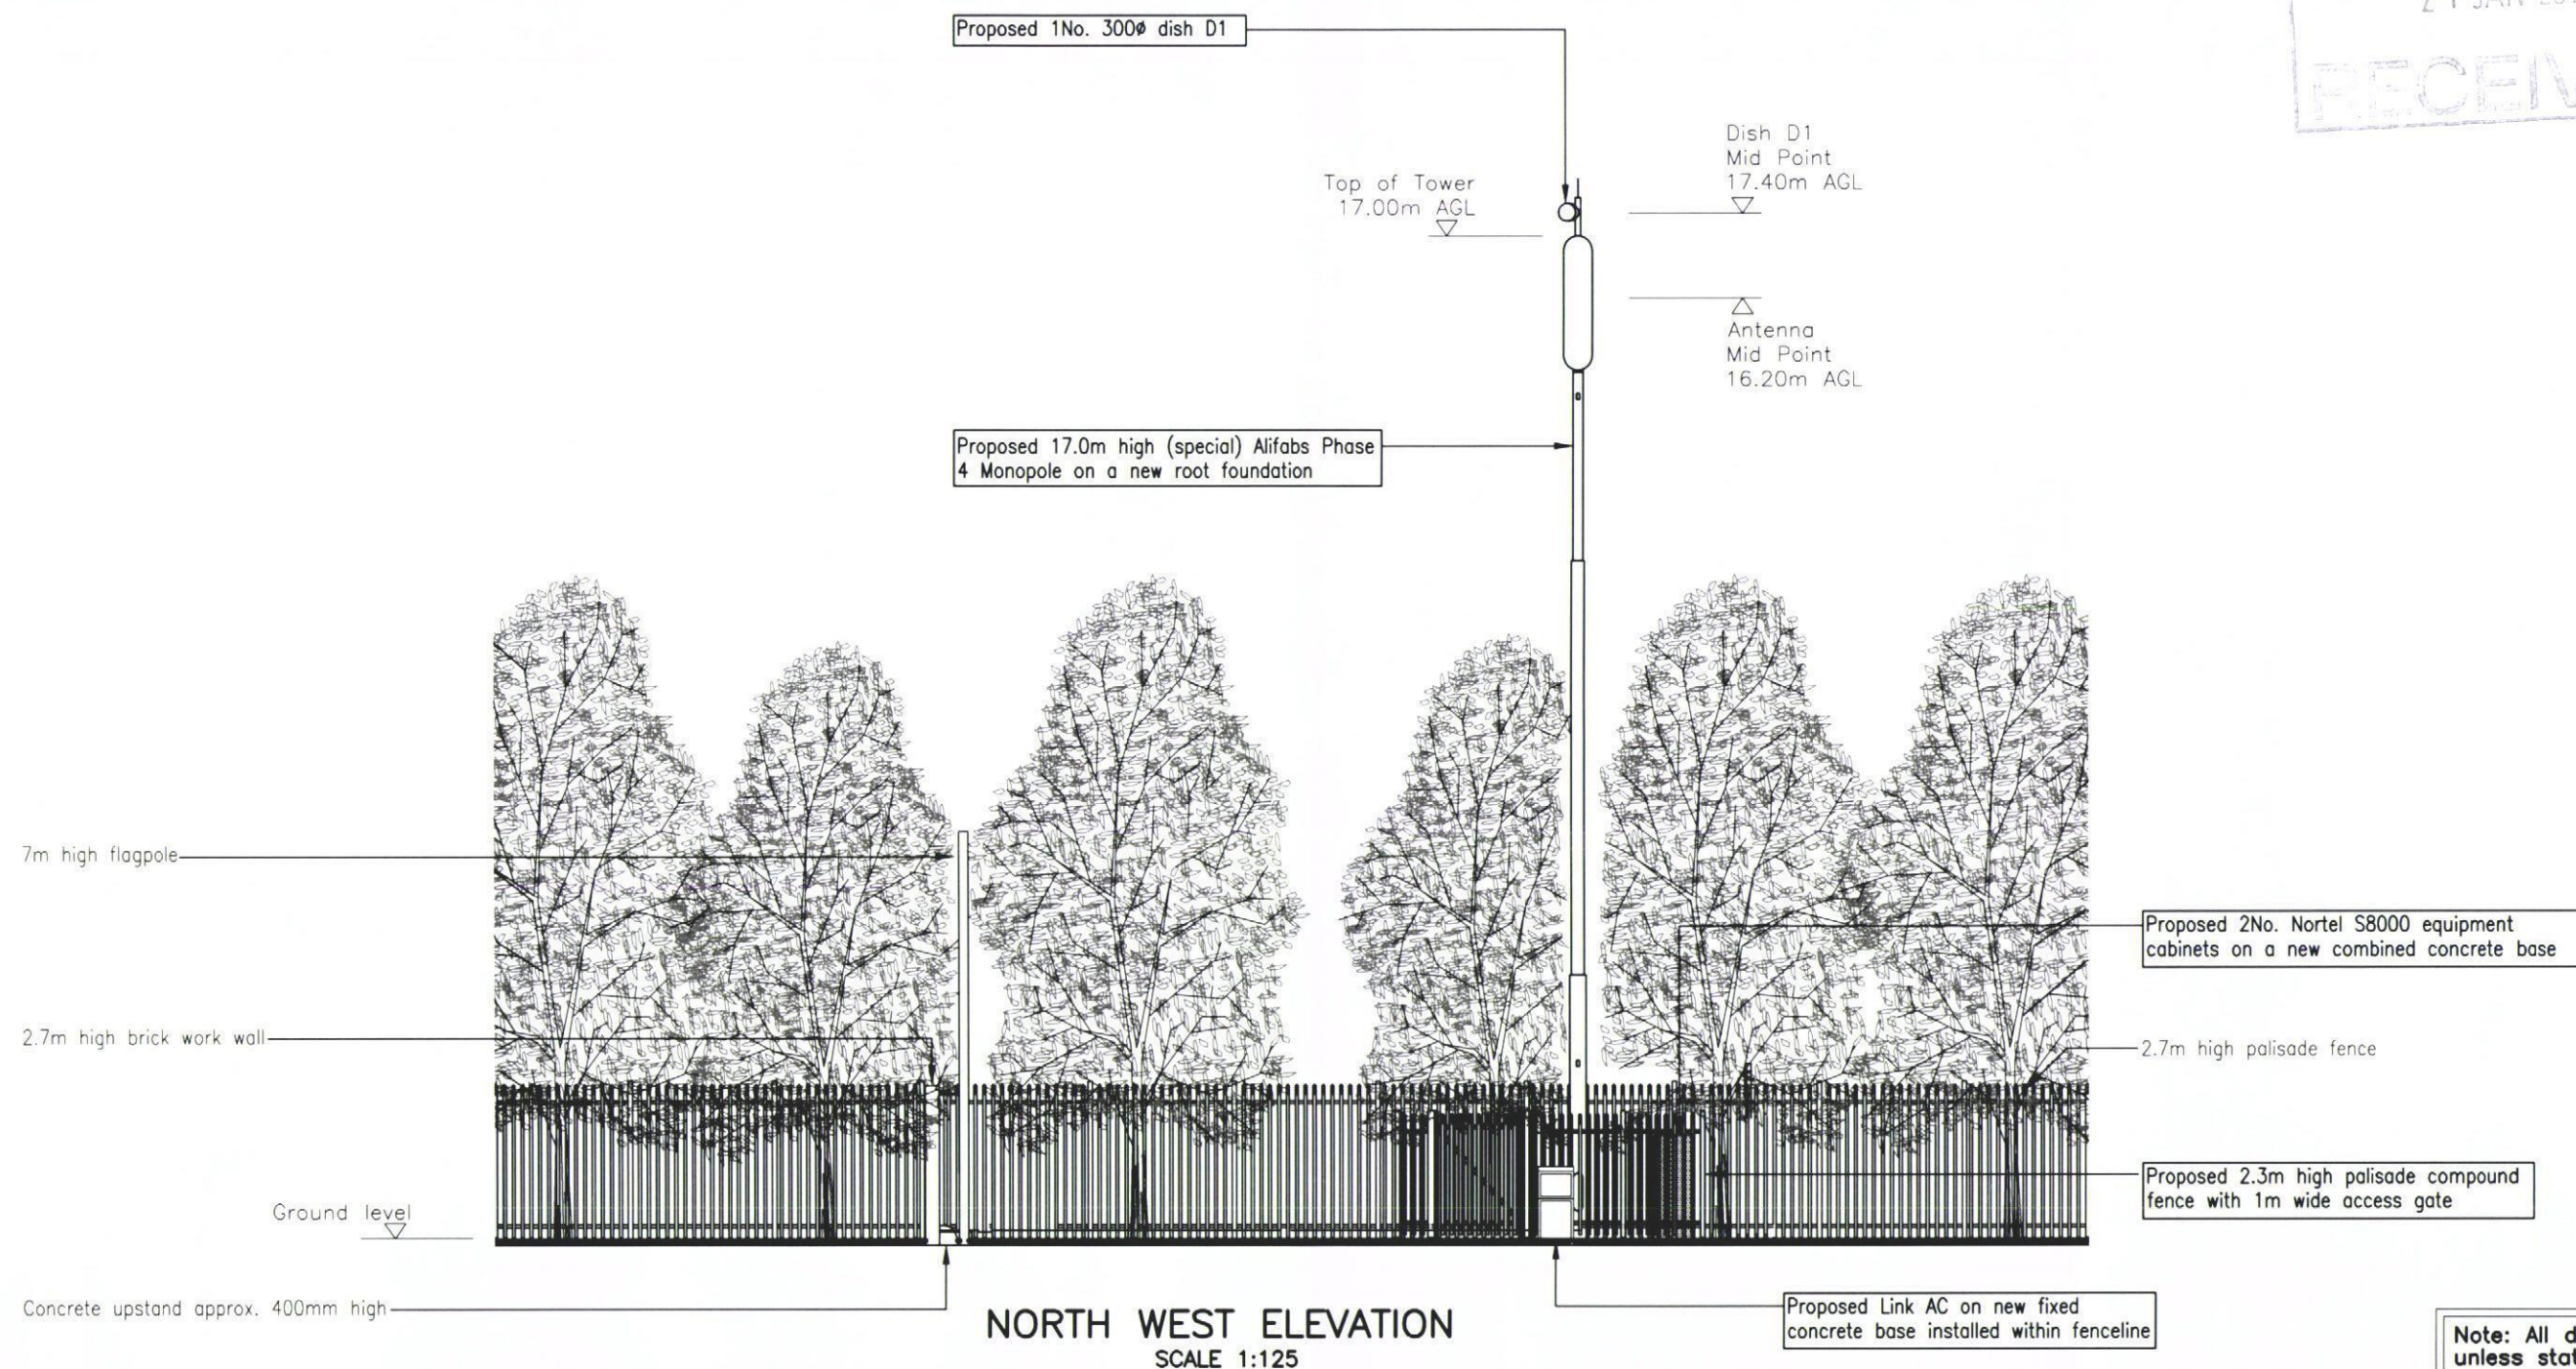


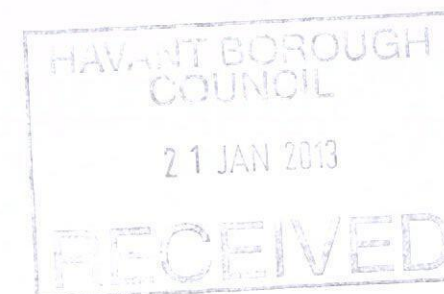

COMMERCIAL IN CONFIDENCE

DO NOT SCALE

RELEVANT BS STANDARDS

BS 308

BS 3429



DELTA HOUSE,
DELTA WAY,
EGHAM,
SURREY
TW20 8RX

TEL: 01784 471045
FAX: 01784 435982

F	TOWER REVISED	NTA	03/01/13	JR
E	TOWER REVISED	NTA	06/12/12	JR
D	DESIGN REVISED	NTA	24/07/12	JR
C	DESIGN REVISED	NTA	01/06/12	JR
B	DESIGN REVISED	NTA	27/04/12	MH
A	FIRST ISSUE	NTA	23/04/12	MH
REV	DESCRIPTION	BY	DATE	CHKD

TITLE
ELEVATION
WESSEX SELF DRIVE
WESSEX SELF DRIVE
FULFLOOD ROAD, HAVANT, HAMPSHIRE
PO9 5AX

SCALE	DRAWN	CHECKED	APPROVED
AS SHOWN	NTA	MH	JR
DATE	23/04/12	DATE	23/04/12

**everything
everywhere™**

Hatfield Business Park
Hatfield
Hertfordshire
AL10 9BW

Tel 01707 315000
Fax 01707 319001

DRAWING NUMBER
55905/105F

EXTRANET DOC

-