
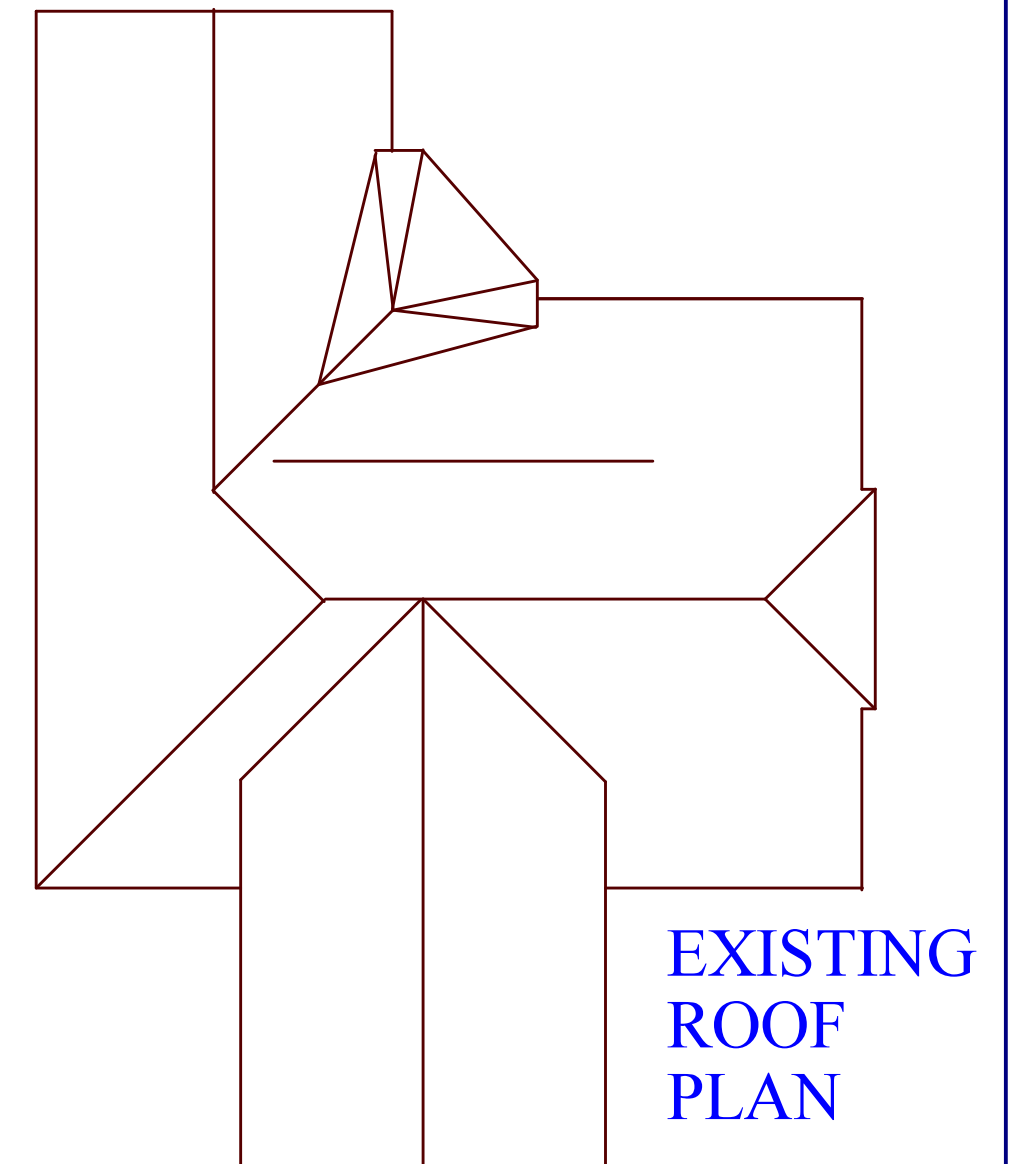
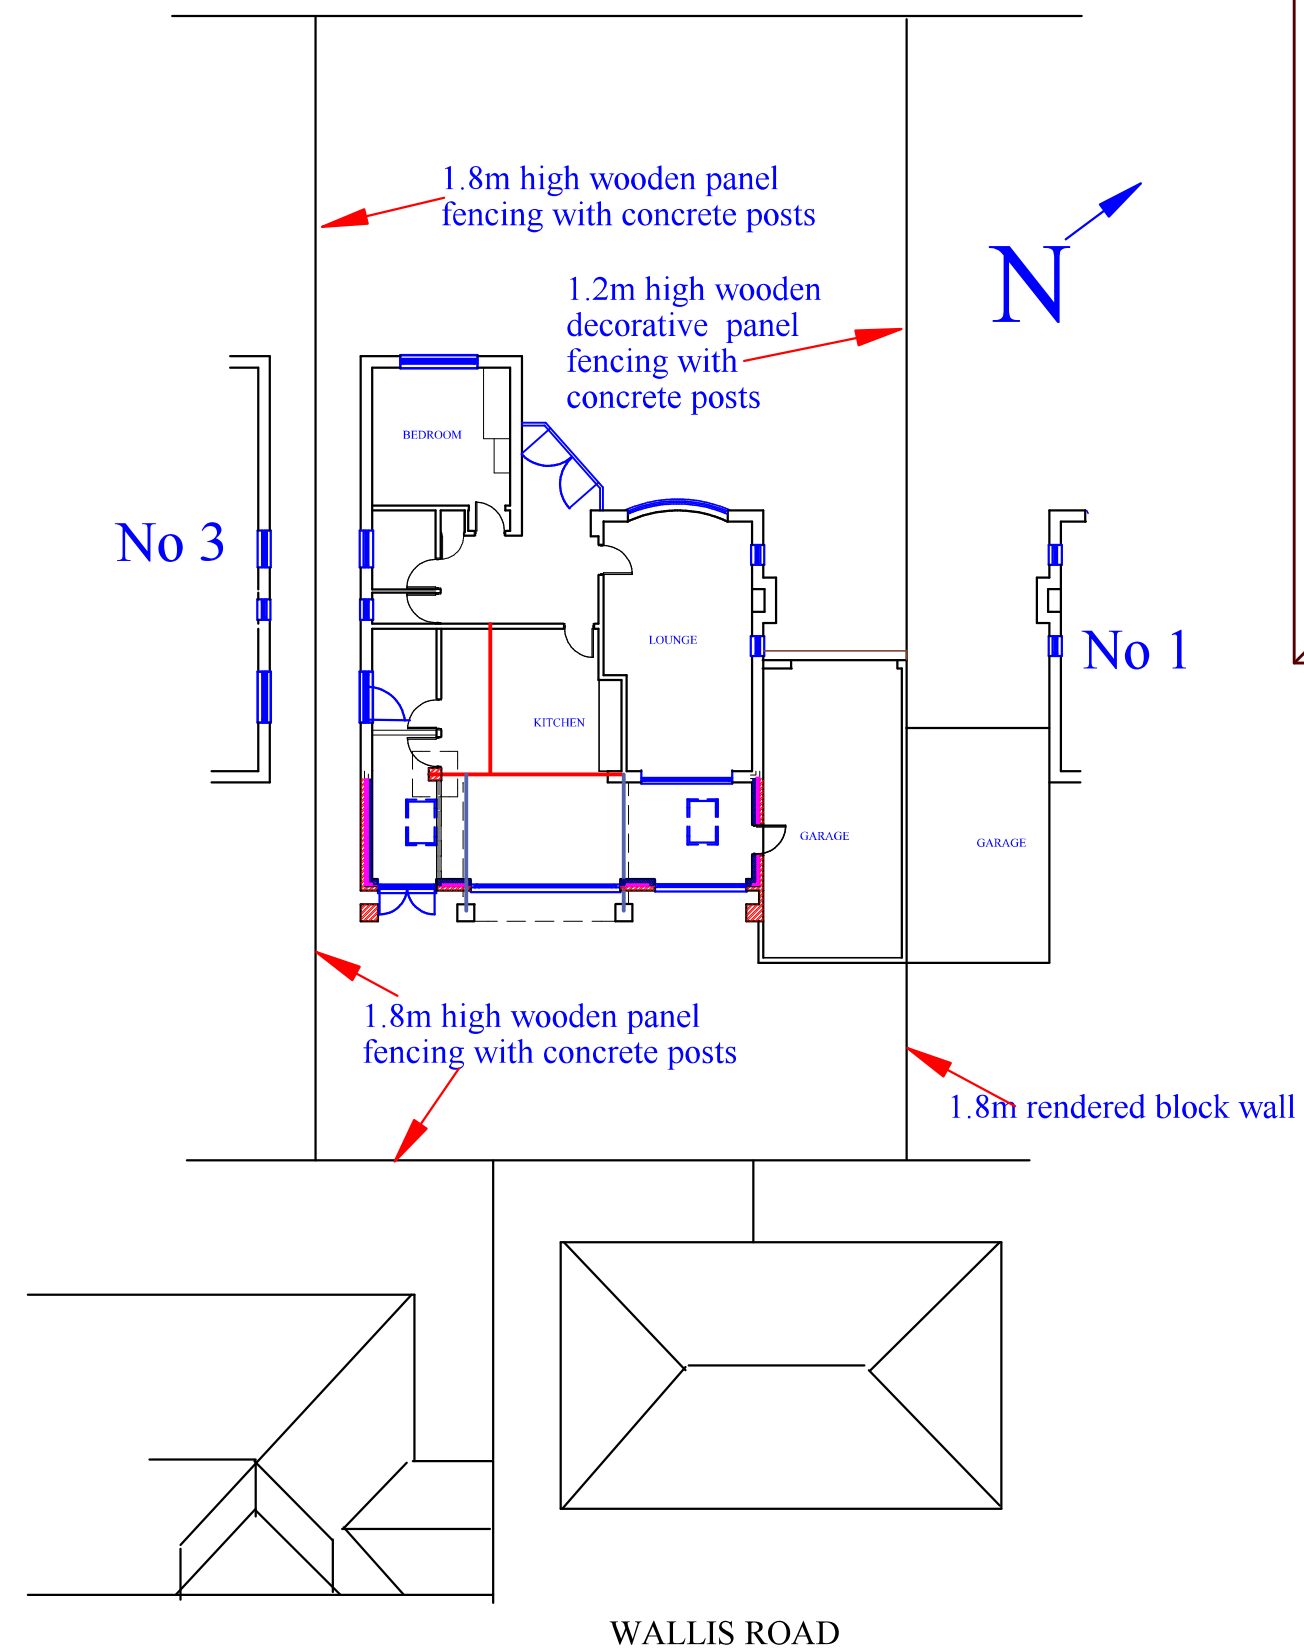
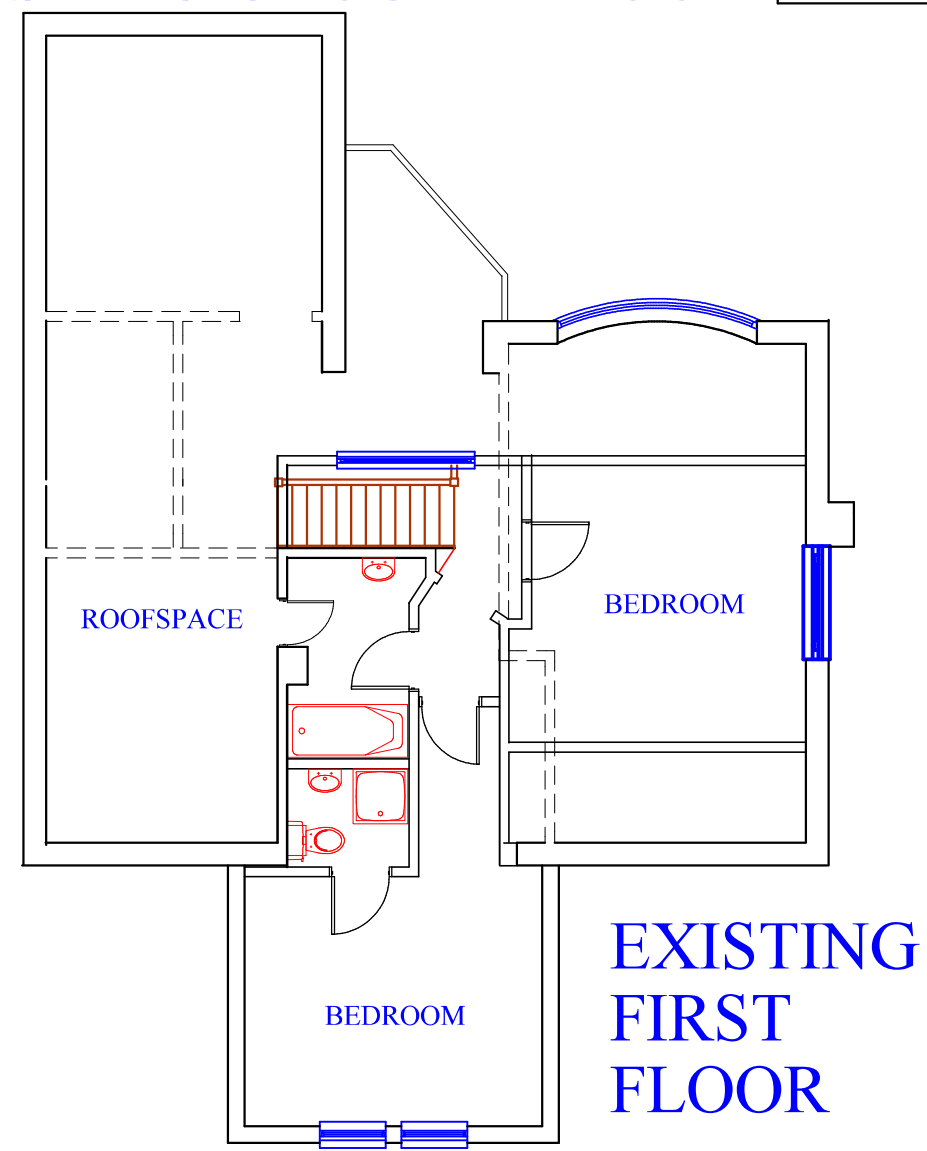


PRINT AT A2 TO BE TO SCALE

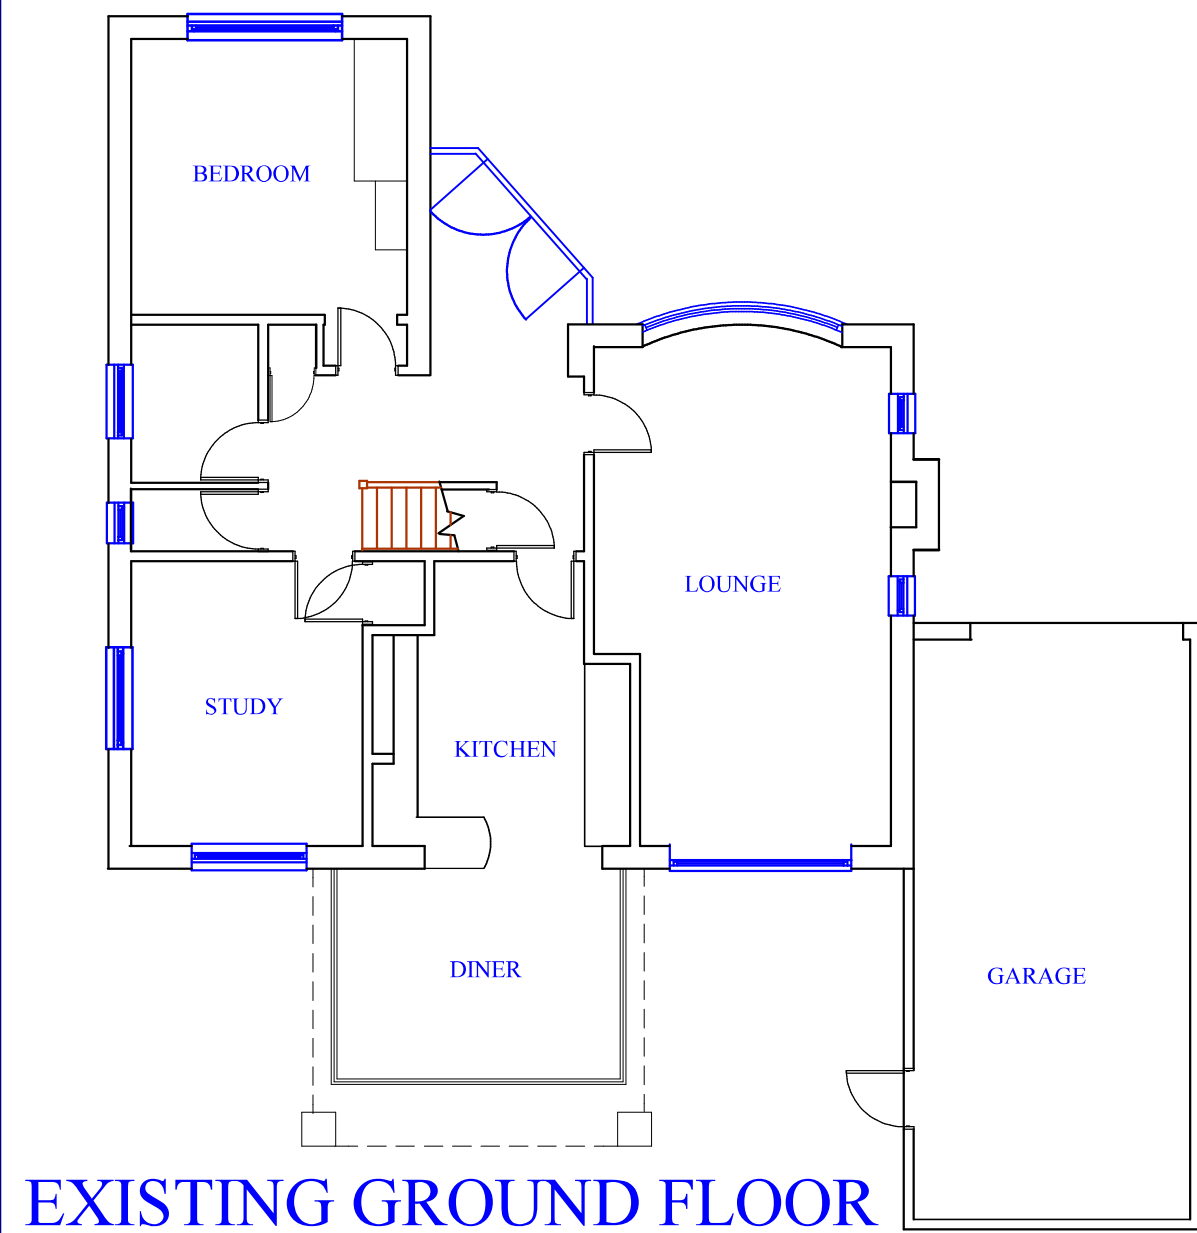

PROPOSED REAR
EXTENSIONS AT :
2 WALLIS GARDENS
WATERLOVILLE
for Mrs K Lee

Scales 1 : 50 & 1 : 100

A.J.GLADMAN

43 Portchester Road
Fareham
Hampshire
PO16 8AL

Tel 01329 232796
Mob 07704 563002
Fax 08707 059393
email tony@plan4.me.uk