



SUPERSEDED




Site Section 3-3

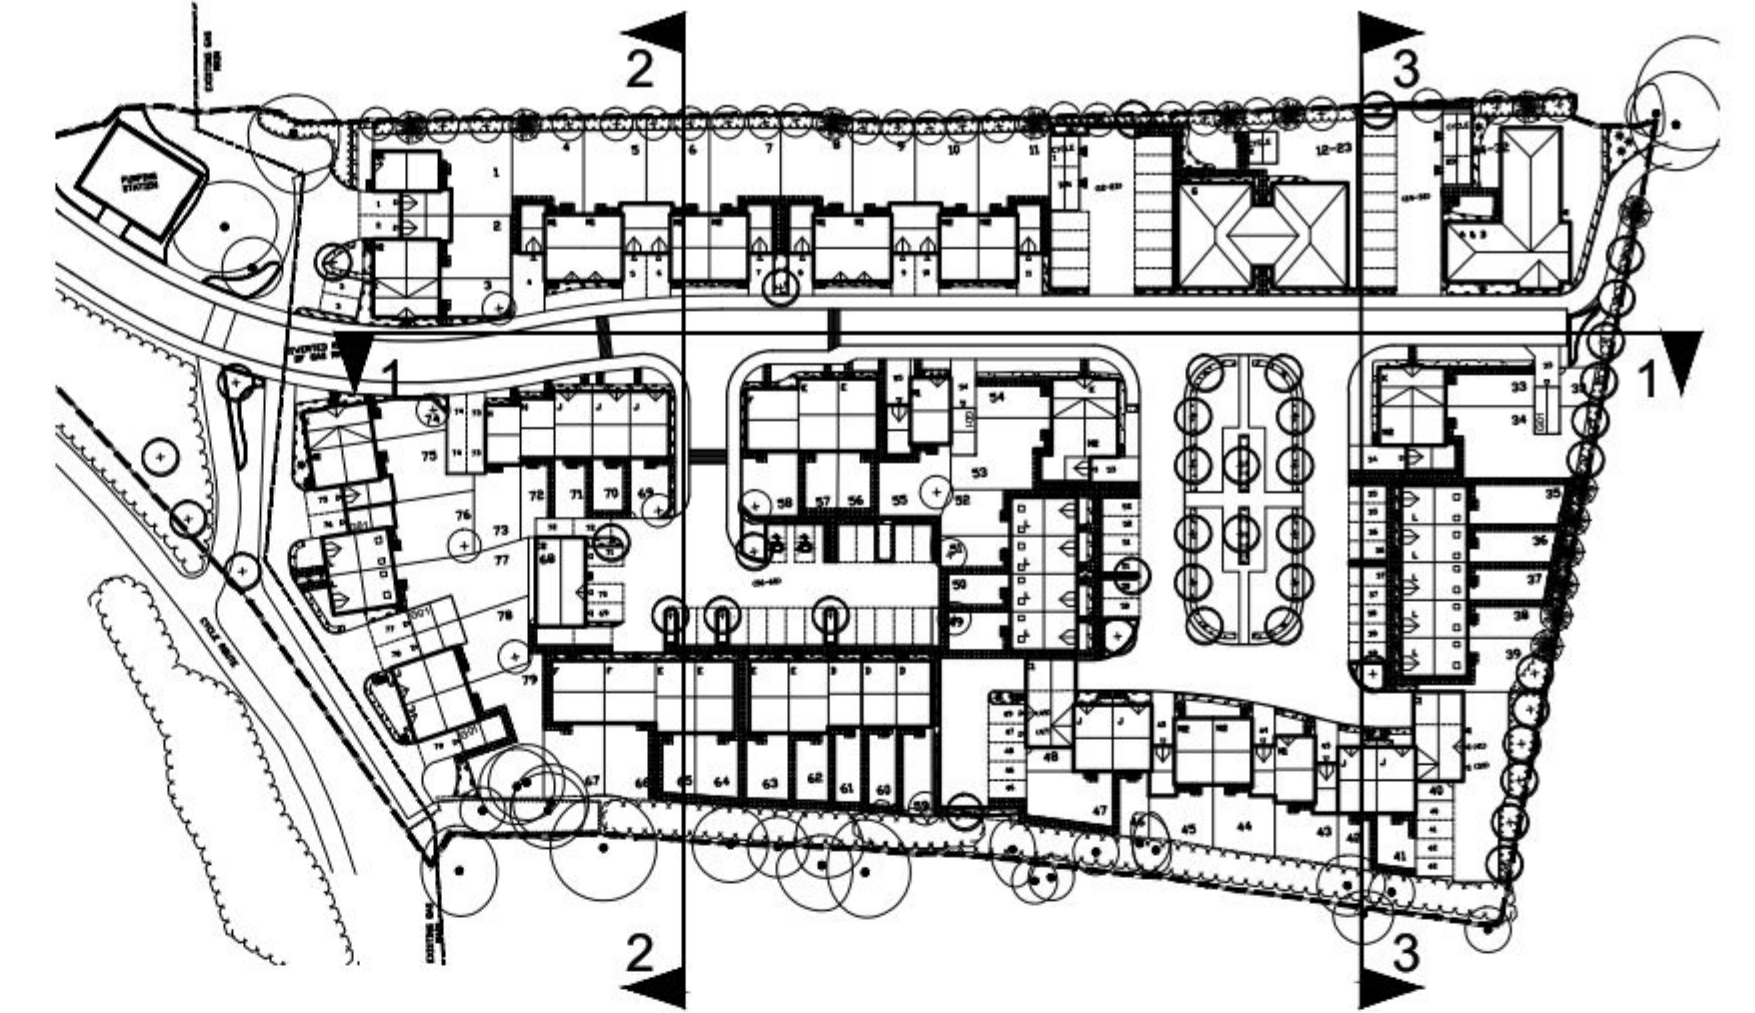

Key

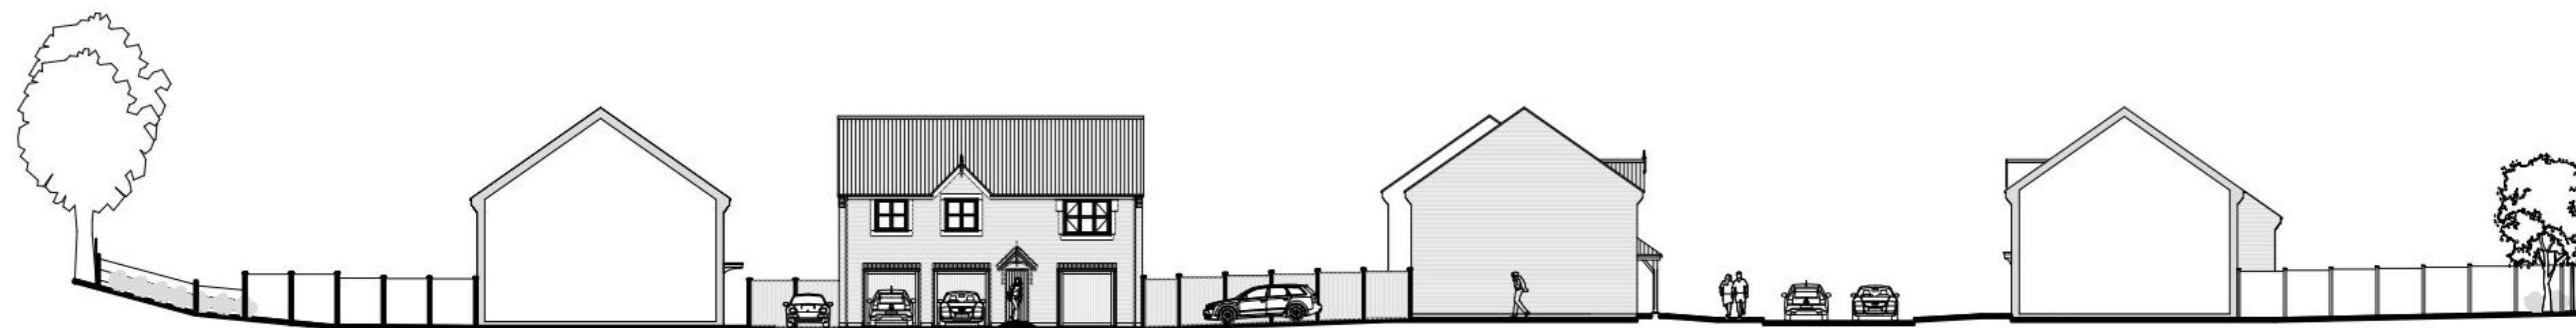

Site Section 2-2

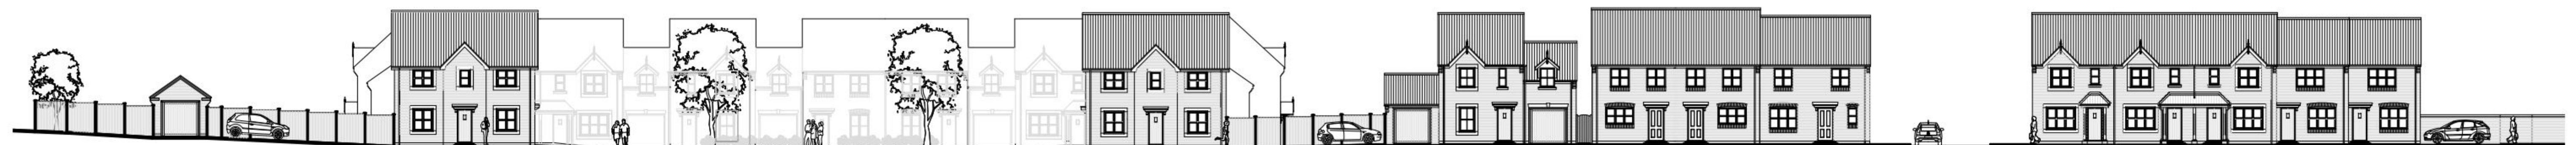

Site Section 1-1

0m 2m 4m 6m 8m 10m
SCALE 1:200