



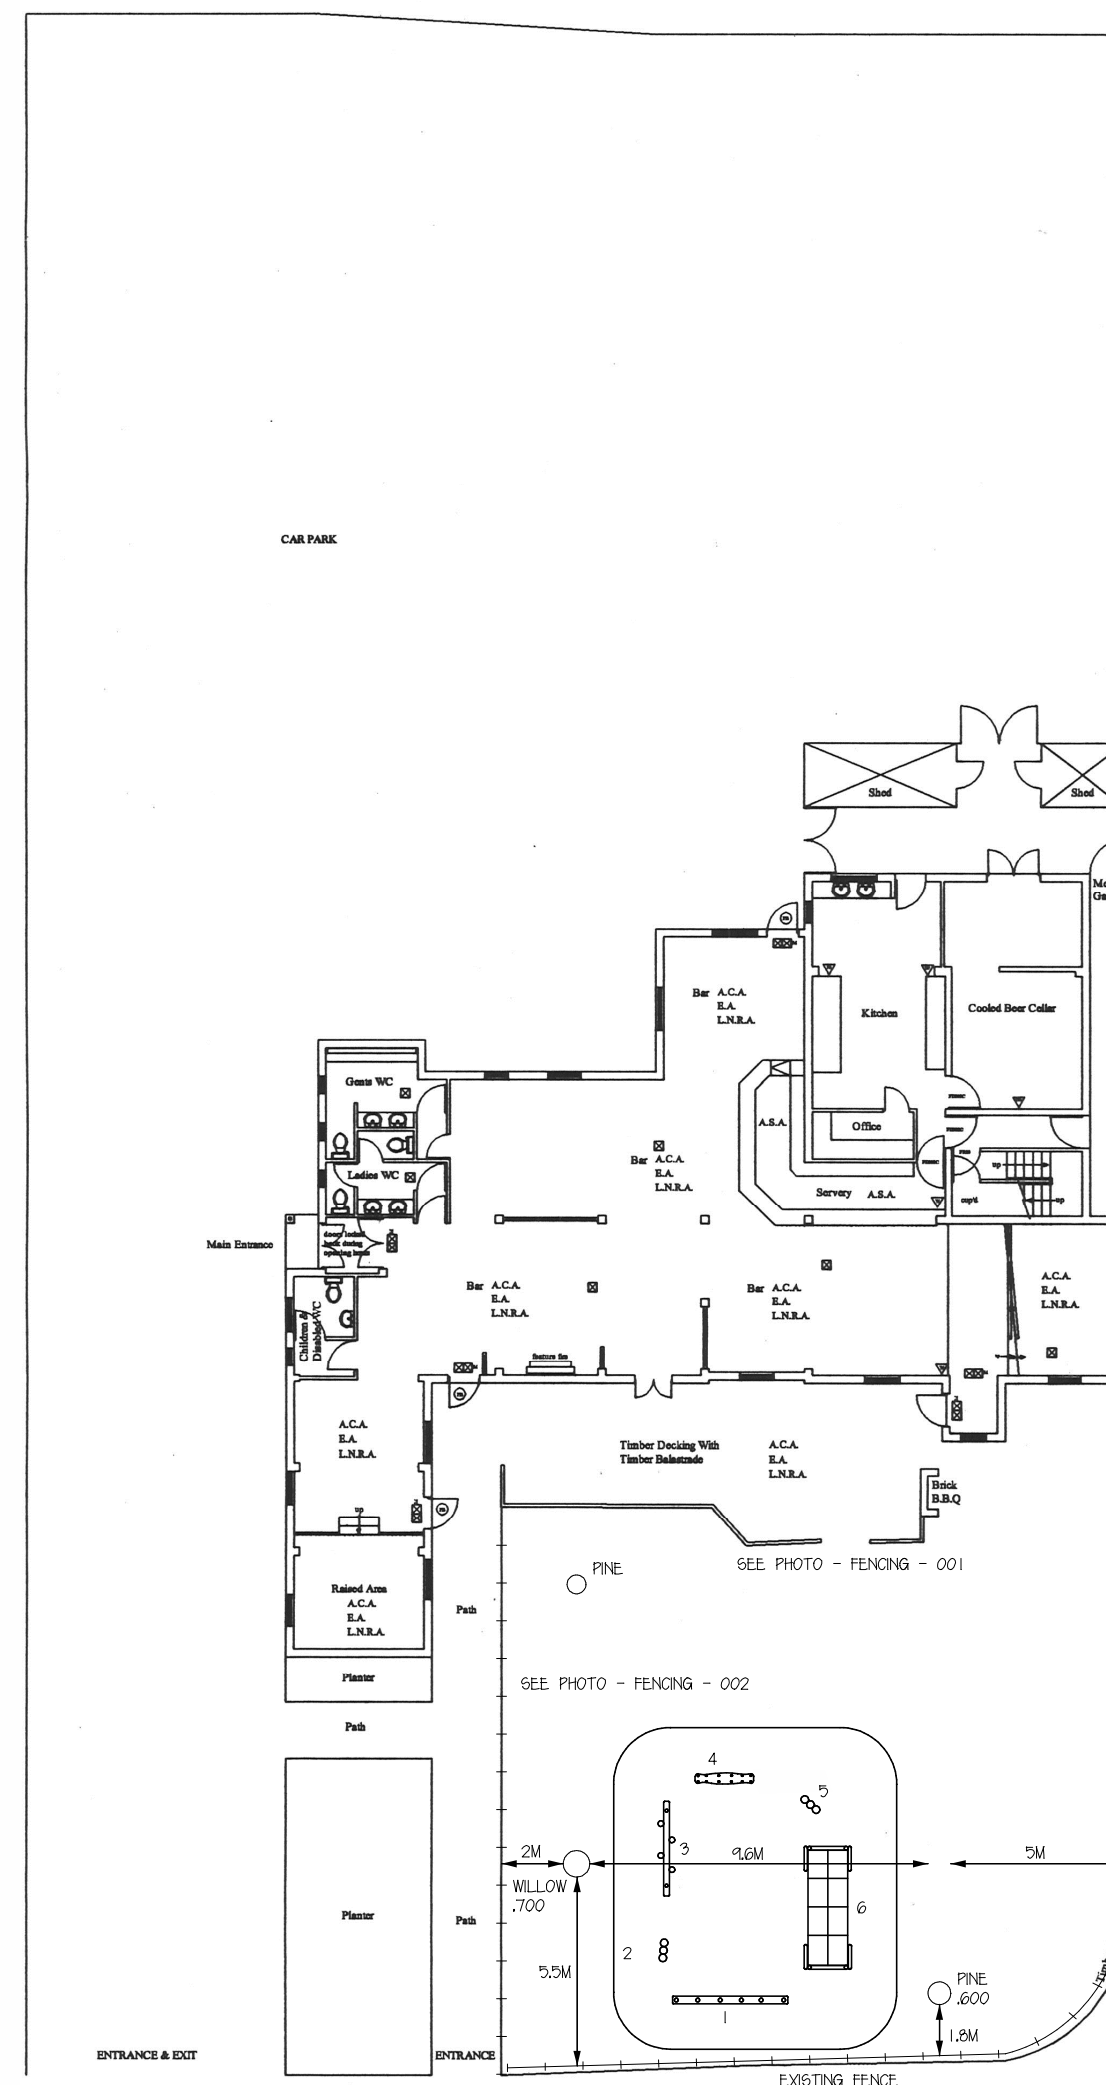

No: A	Description Location of trees shown and play area location moved.
Date: 17.08.12	

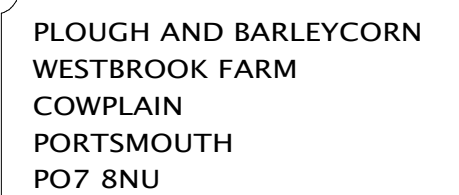

Drwg No. P0812/91344/01A

Scale: 1:200 @ A2	Drawn: HD
-------------------	-----------

1. CONTRACTOR TO CHECK & VERIFY ALL BUILDING AND SITE DIMENSIONS LEVELS AND SEWER INVERT LEVELS & SEWER INVERT LEVELS AT CONNECTION POINTS BEFORE WORK COMMENCES.
2. THE CONTRACTOR IS TO COMPLY IN ALL RESPECTS WITH THE CURRENT BUILDING REGULATIONS WHETHER SPECIFICATIONALLY STATED OR THIS DRAWING OR NOT.
3. THIS DRAWING MUST BE READ & CHECKED AGAINST ANY OTHER SPECIALIST DRAWING PROVIDED (STRUCTURAL, ETC.)
4. THIS DRAWING & THE BUILDING WORKS DEPICTED ARE THE COPYRIGHT OF THE COMPANY & MAY NOT BE REPRODUCED WITHOUT WRITTEN PERMISSION.

MARSTON'S INNS & TAVERNS, SURVEYORS DEPARTMENT, MARSTON'S HOUSE,
BREWERY ROAD, WOLVERHAMPTON, WV1 4JT

TEL : 01902 711811 FAX : 01902 778002