

PERMIT

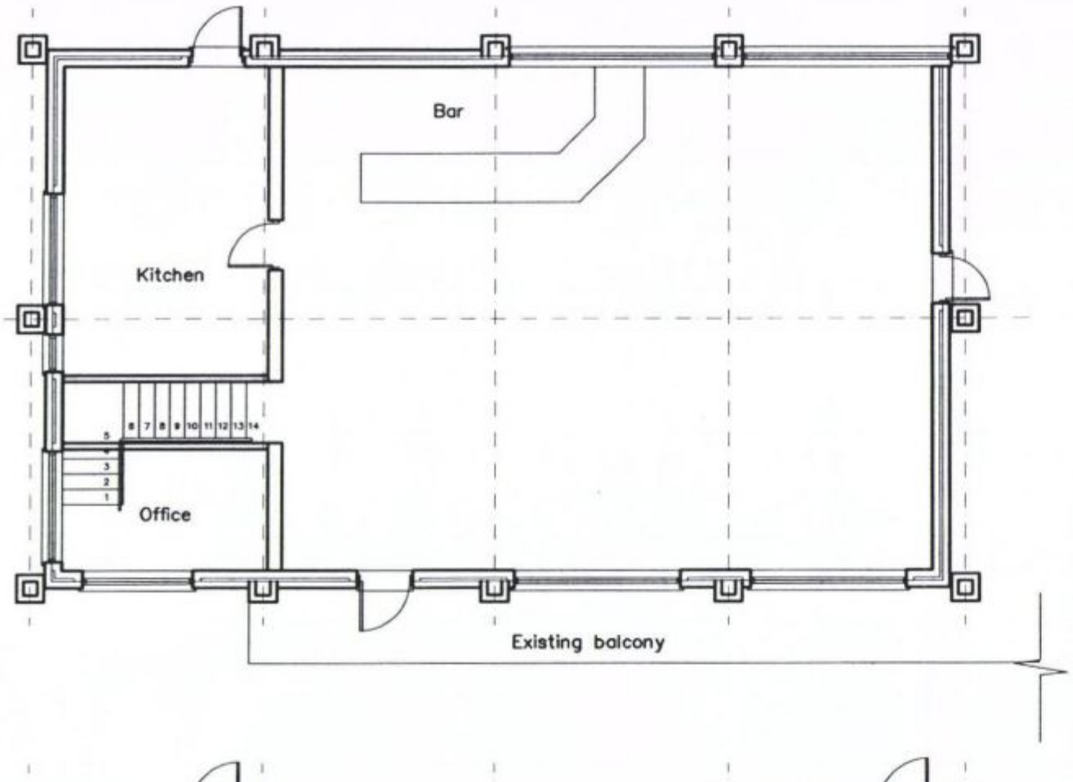

FIRST

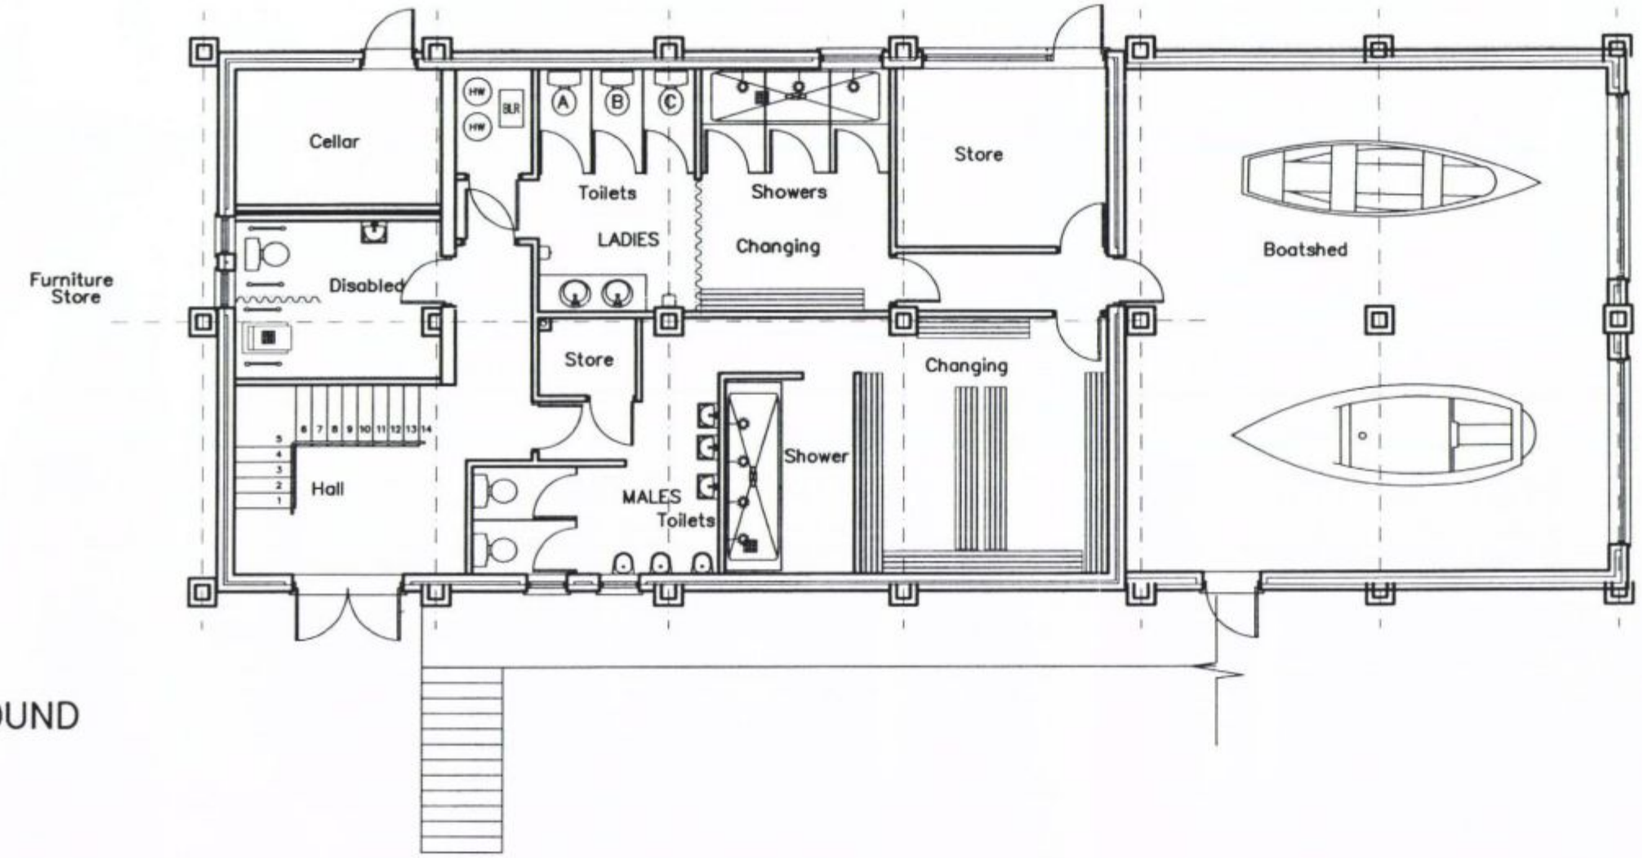

GROUND

metres 10 20 30

RECEIVED
03 JUN 2011

LANGSTONE SAILING CLUB

GROUND FLOOR REFURBISHMENT

EXISTING PLANS

Martin Critchley Consultants Ltd.
First Floor, 7 North Street
Havant, Hampshire, PO9 1PW
023 92 474 919
critchleyarchitect@hotmail.com

Scale A1 = 1 : 50 A3 = 1:100
Drawn MHC/ALB
Date 07/04/11

Revisions
A. Existing balcony added. 06/05/11
B. Window omitted. 09/06/11
C.

0657–315 B