
PERMIT

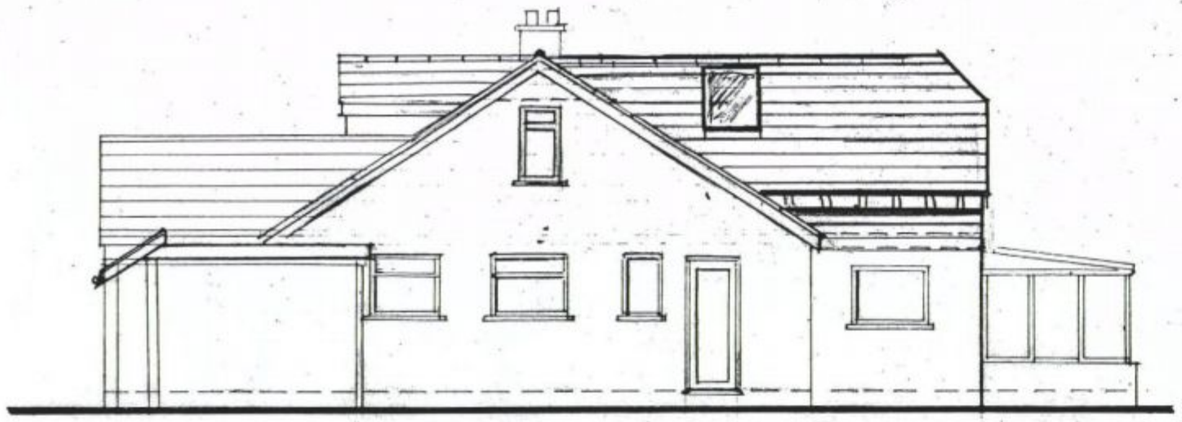


WEST ELEVATION



NORTH ELEVATION

ELEVATIONS

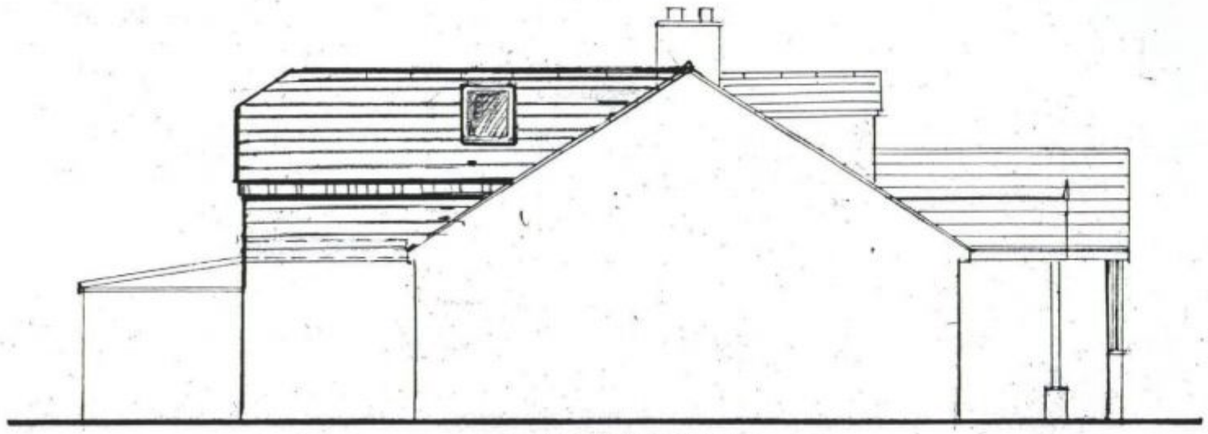

EAST ELEVATION



SOUTH ELEVATION

HAVANT BOROUGH
COUNCIL
24 JAN 2012
RECEIVED

0 1 2 3 4
SCALE 1:100 METERS

AMENDED - JAN 2012

PROPOSED LOFT EXTENSION AT 2 CLINTON ROAD, WATERLOOVILLE, PO7 6DT

For: Mr. A McHugh 2 Clinton Road Waterlooville Hampshire PO7 6DT	Date: 2011 NOVEMBER Scale:AS SHOWN No 5 Drawn:KIM ELEVATIONS	CREATIVE DESIGNS Oaklea, Titchfield Lane, Wickham, Portsmouth PO17 5PQ Tel 01329 835992