
PERMIT

B.O.H. PERMIT

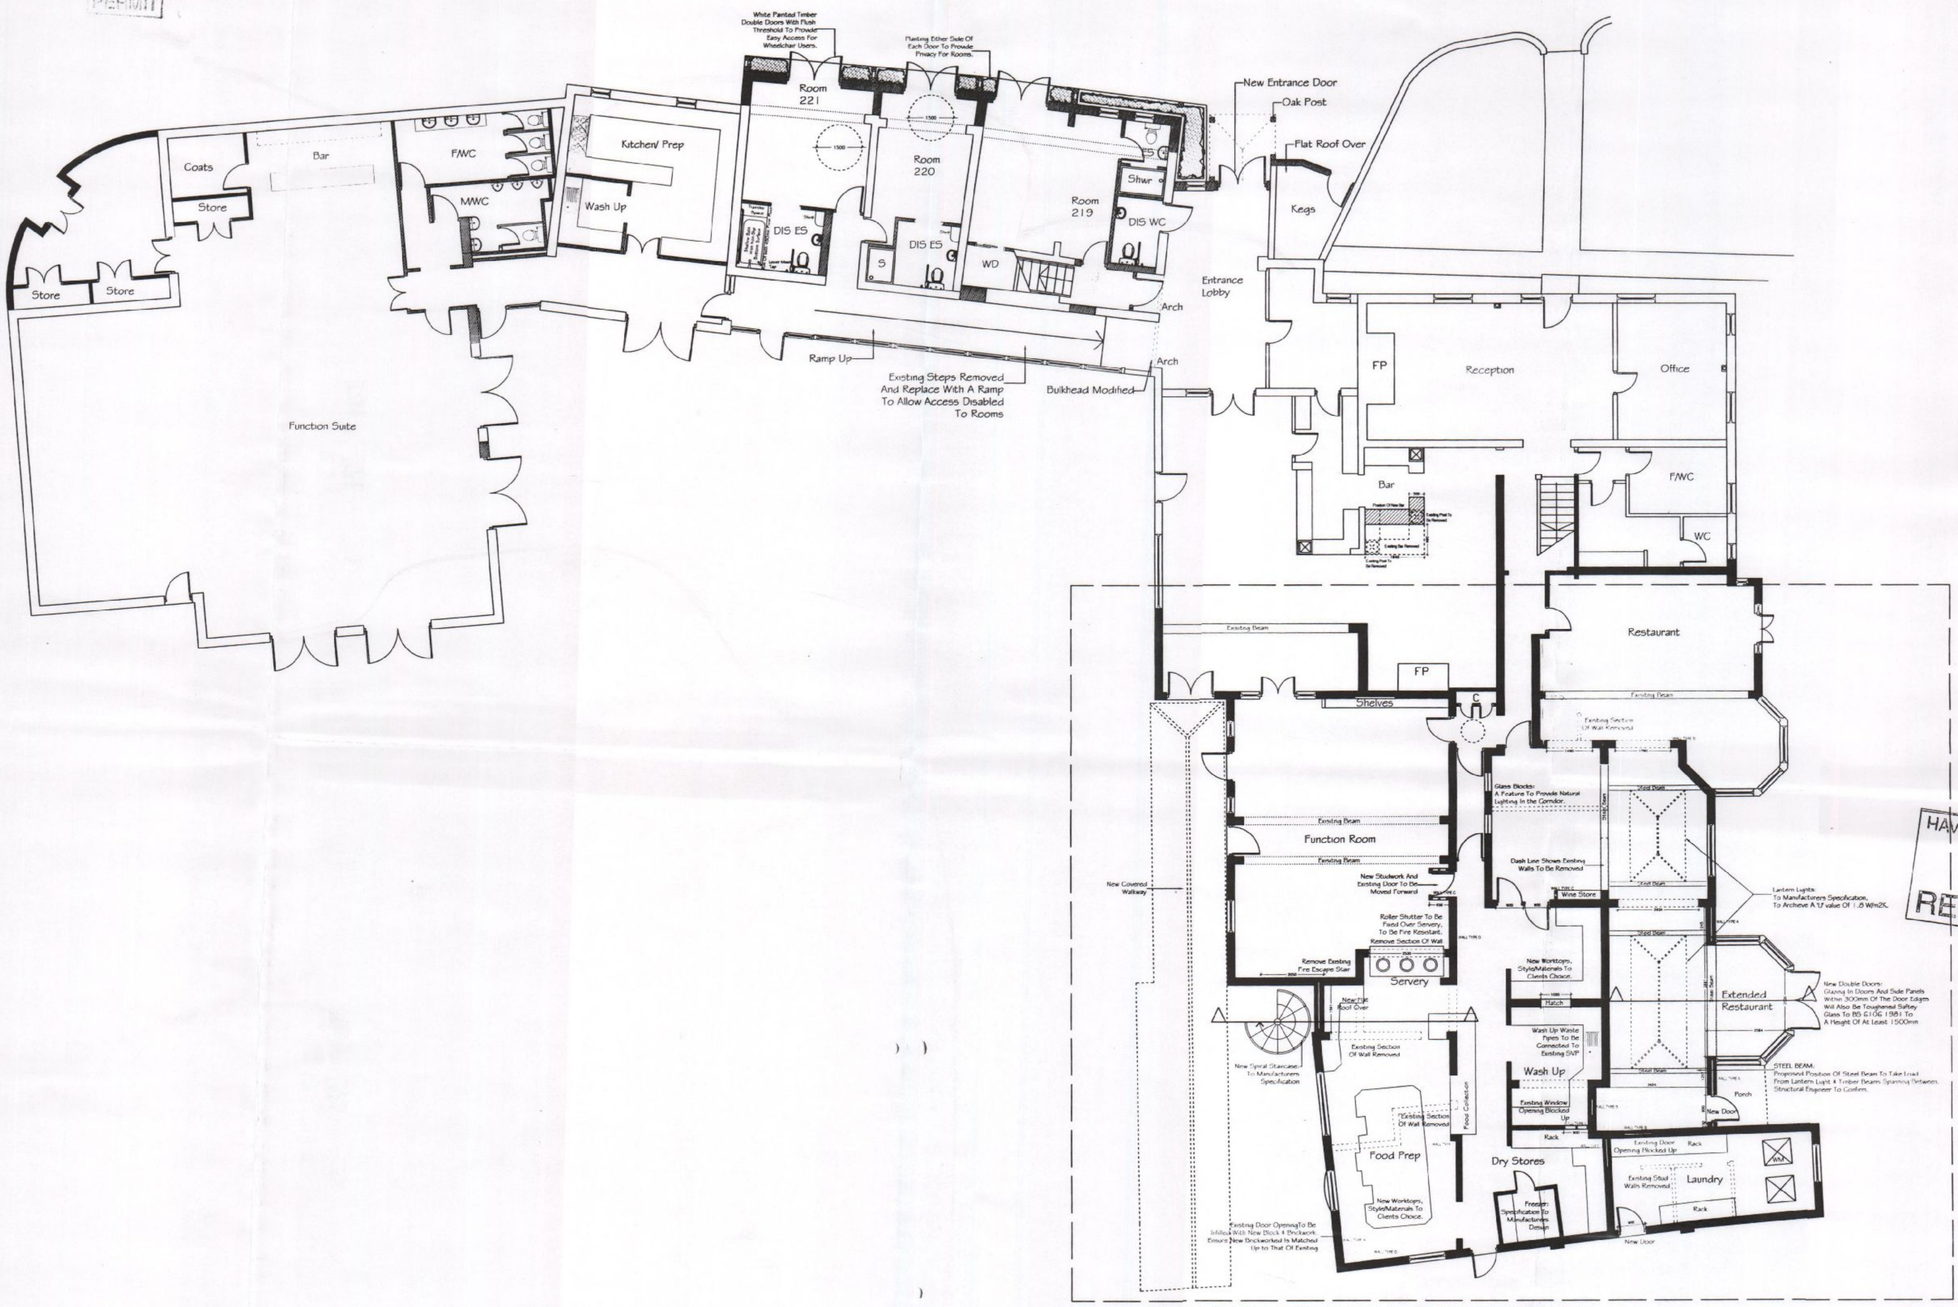


PROPOSED LAYOUT OF RESTAURANT EXTENSION
SCALE @ 1:100

HAVANT BOROUGH COUNCIL
15 SEP 2008
RECEIVED

HAVANT BOROUGH COUNCIL
15 NOV 2011
RECEIVED

| | |
|---|---|
| COMMENTS | TITLE: PROPOSED RESTAURANT EXTENSION FULL PLANS |
| NOTES: This drawing is copyright and remains the property of Graham Ash Architects. All dimensions are to be checked on site. Any discrepancies are to be reported to the Architect before work commences. The scheme is subject to town planning and all other necessary consents. | DESIGNED BY: GA; DATE: 02-07-08; DRAWN / DETAILED BY: CA |
| GRAHAM ASH ARCHITECTS | SCALE: 1:100; PLOTTED: 07-08-08; REV: |
| CHECKED BY: | DATE: |
| CLIENT: | SIGNED: |
| PROJECT: Newtown House Hotel Manor Road Hayling Island | PURPOSE OF ISSUE: ☑ information ☐ approval ☐ tender ☐ construction |
| | DWG. NO: 05:043:25 |

C:\Documents and Settings\Graham Ash\Desktop\Chris's Files\JOBS\Newtown House\Newtown House_Regs V2.dwg, 07/08/2008 16:00:45, ISO A1 - 594 x 841 mm. (landscape),
Technician: Chris Aubin