
HAVANT BOROUGH COUNCIL
18 JAN 2012
RECEIVED

© Crown copyright.
All rights reserved.
Reproduced by
permission.
Licence No. **100046837**

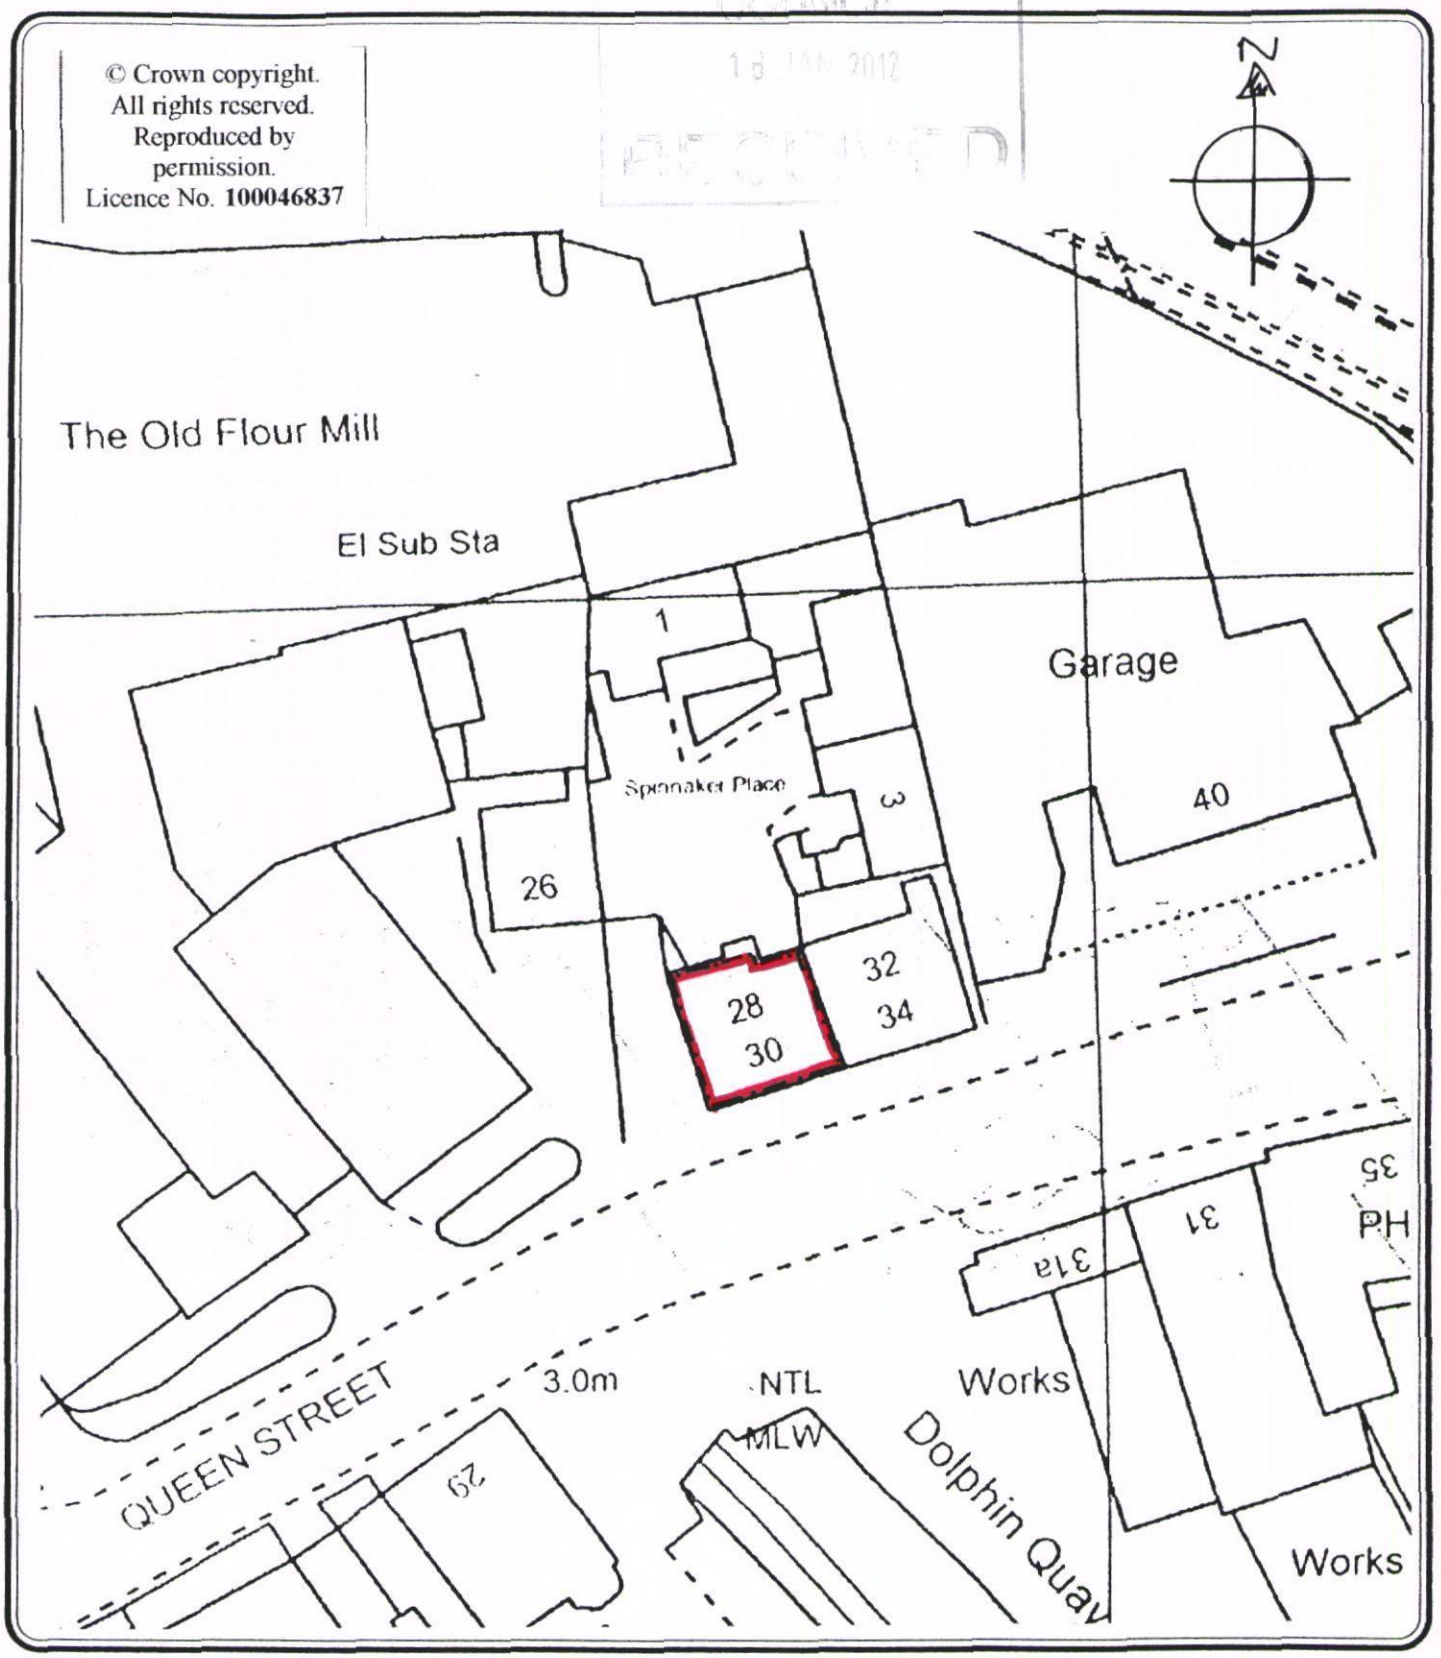

Martin Critchley Consultants Ltd.
Architectural and Design Services.

7, North Street, Havant,
Hampshire, PO9 1PW.
Tel. 02392 474 919
Fax. 02392 49 99 33

JOB
30, Queen Street, Emsworth

Date 16/12/11

Job No.
1142

DRAWING
BLOCK PLAN

Scale 1:500

Drg.No.
202

Drawn P.C