

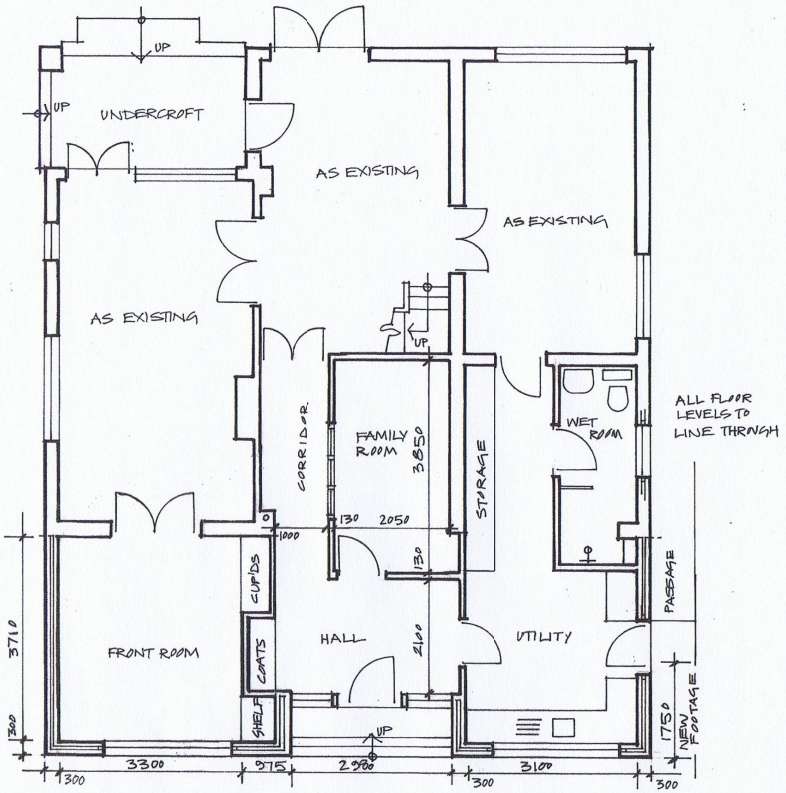


GROUND FLOOR PLAN 1:100

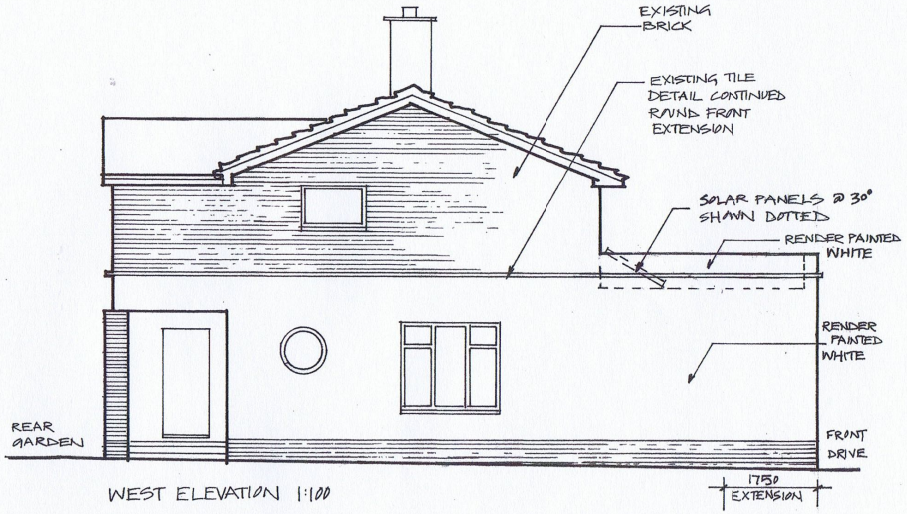


WEST ELEVATION 1:100

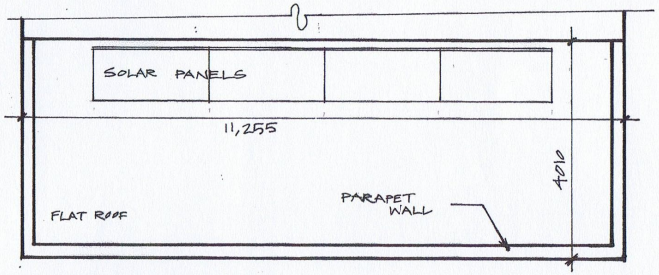

ROOF PLAN OF PROPOSED EXTENSION 1:100



SOUTH ELEVATION 1:100

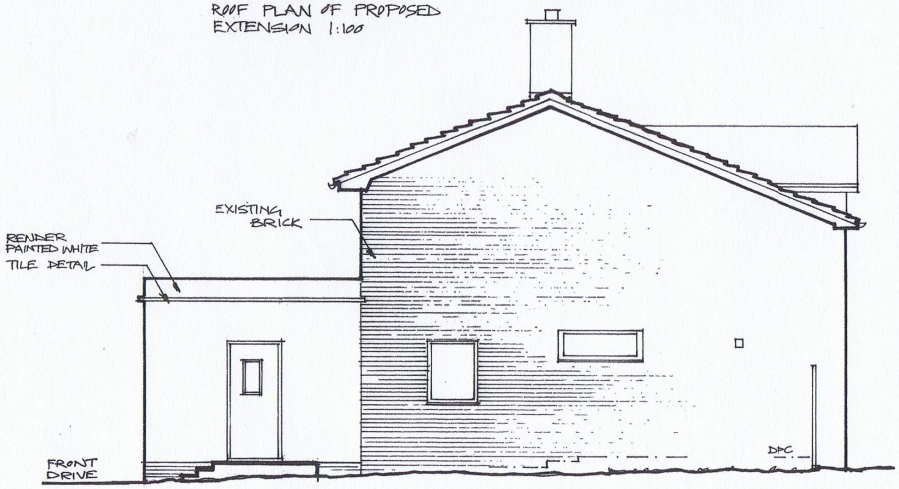

EAST ELEVATION 1:100

0 1 2 3 4 5

SCALE 1:100 @ A3

General Notes

No.	Revision/Issue	Date

Proposed Plans and Elevations

Bonnington Architects Limited
3 New Foresters Cottages
Isington
Hampshire GU34 4PS

Telephone 01420 23264

Project:	Creek Cottage, 13a Salterns Lane
Date:	18th November 2011
Scale: 1:100	Drawing No. CC/03