




1 0 1 2 3 4
Metres @ 1:100 Scale

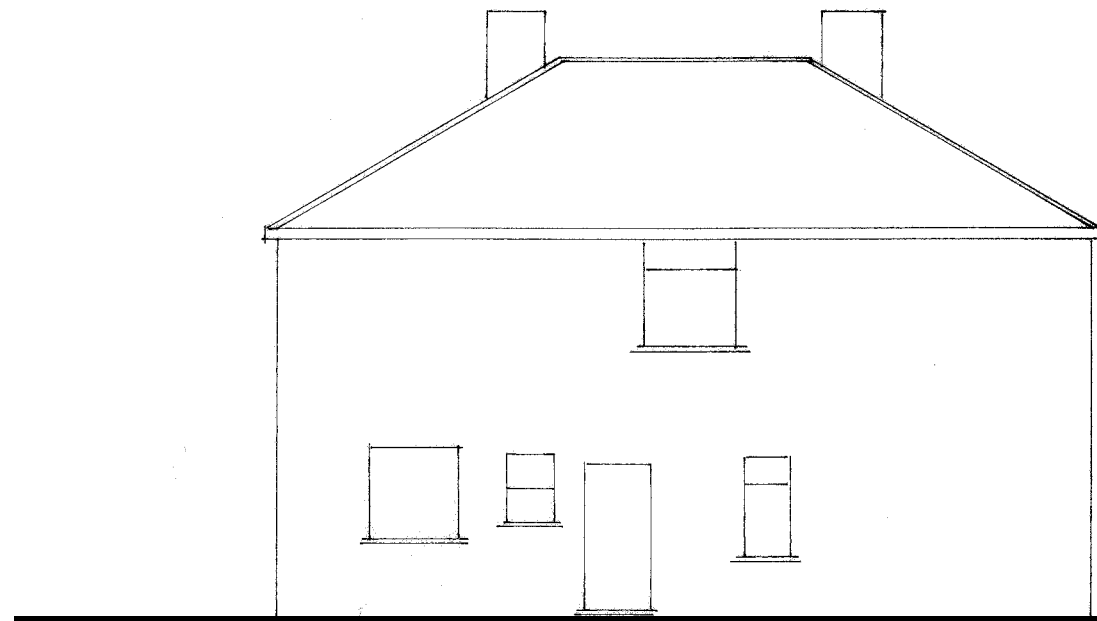

Existing West/Side Elevation

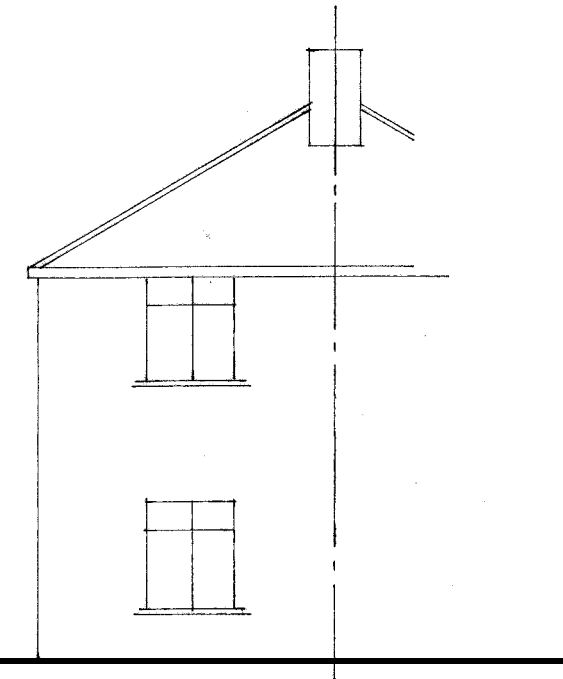

Existing South/Front Elevation

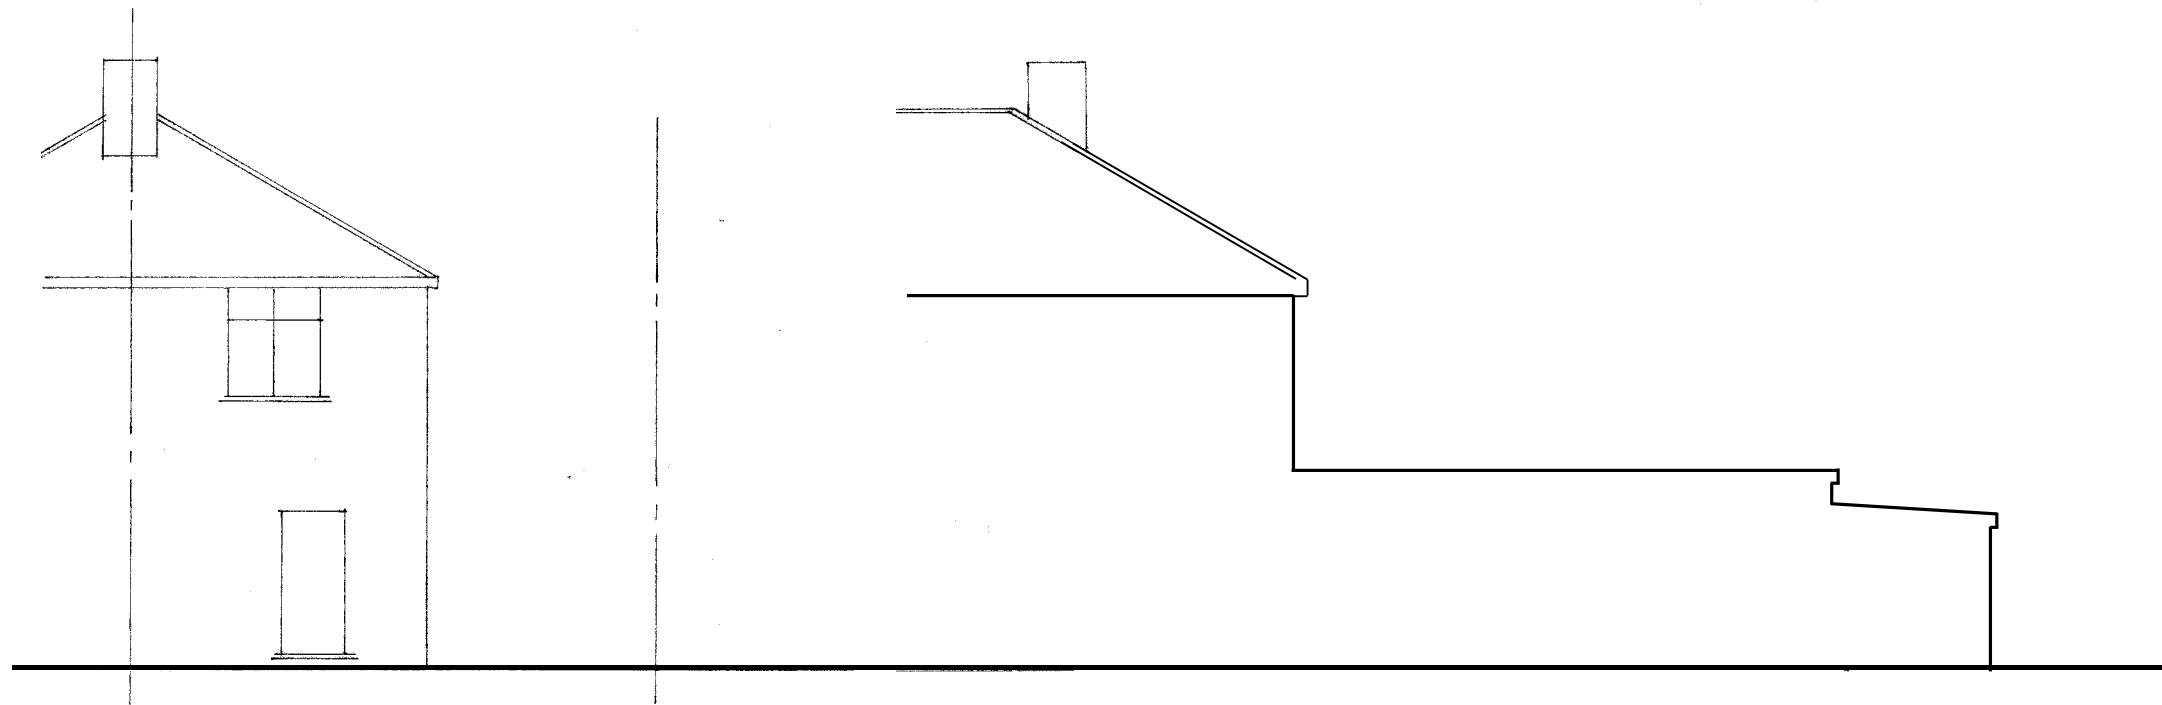

Existing North/Rear Elevation

Existing East/Side Elevation

These Plans have been prepared for the purpose of obtaining Planning Permission and/or Building Regulation Approval for the work shown thereon only and should not be used for any other purpose.

© These Plans remain the copyright of the architect and must not be copied or reproduced in any way without written permission with the exception of Local Authorities for Planning Purposes



Andrew R Dunks

BSc(Hons) MRICS MBEng

Chartered Surveyor and Building Engineer

Unit 1, Brambles Enterprise Centre

Waterlooville, Hants, PO7 7TH

Tel: (023) 9225 3034

e-mail: plans@dunks.freemove.co.uk

Proposed Side/Rear Extension

35 Northney Road

Hayling Island

For Mr & Mrs P Kerton

Scale - 1:100 at Page Size A3

Date - September 2012