

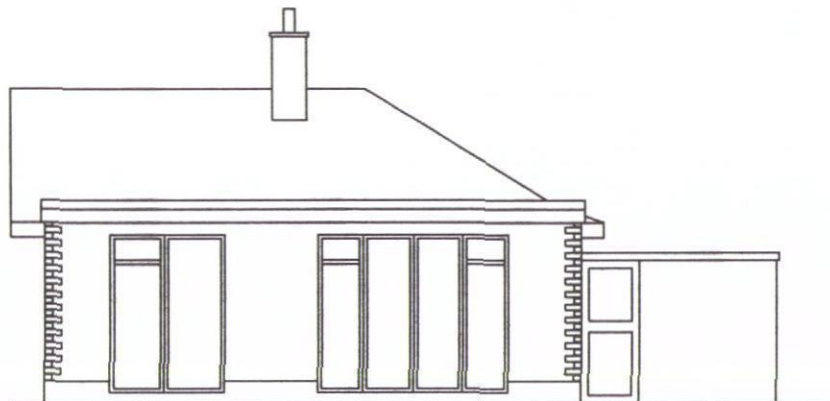


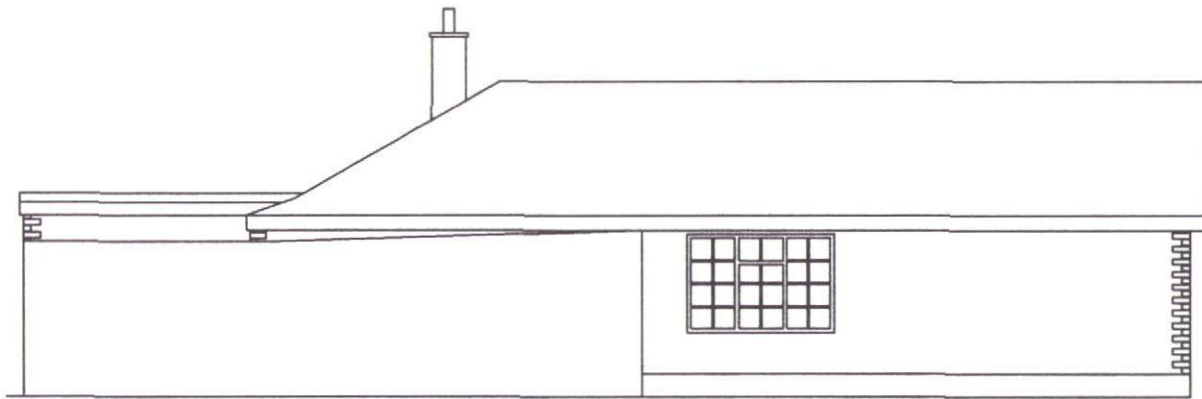

Printed on A4

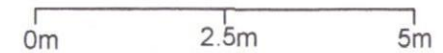

Drawing: Existing Elevations	
Job: Garage Extension	
Scale 1:100	Rev:
DWG No:02	Date: Nov 2011