

NOTES:

All dimensions to be checked on site and any discrepancy notified to The Martin Ralph Group. Written dimensions are to be used in preference to scaled dimensions.


This drawing is the property of The Martin Ralph Group and must not be reproduced, in part or whole, or deviated from, without their permission.

It is essential that prior to commencement and during construction works, the contractor reviews the drawings and specification and agrees any amendments with the design team. All changes, alterations, non-industry standard features or other concerns.

For both pricing and construction purposes Structural, Mechanical and Electrical services shall be coordinated with the design team to take preference over the layout drawings. Any discrepancies are to be brought to the immediate attention of The Martin Ralph Group.


NOTE

Height of trees and shape is indicative only

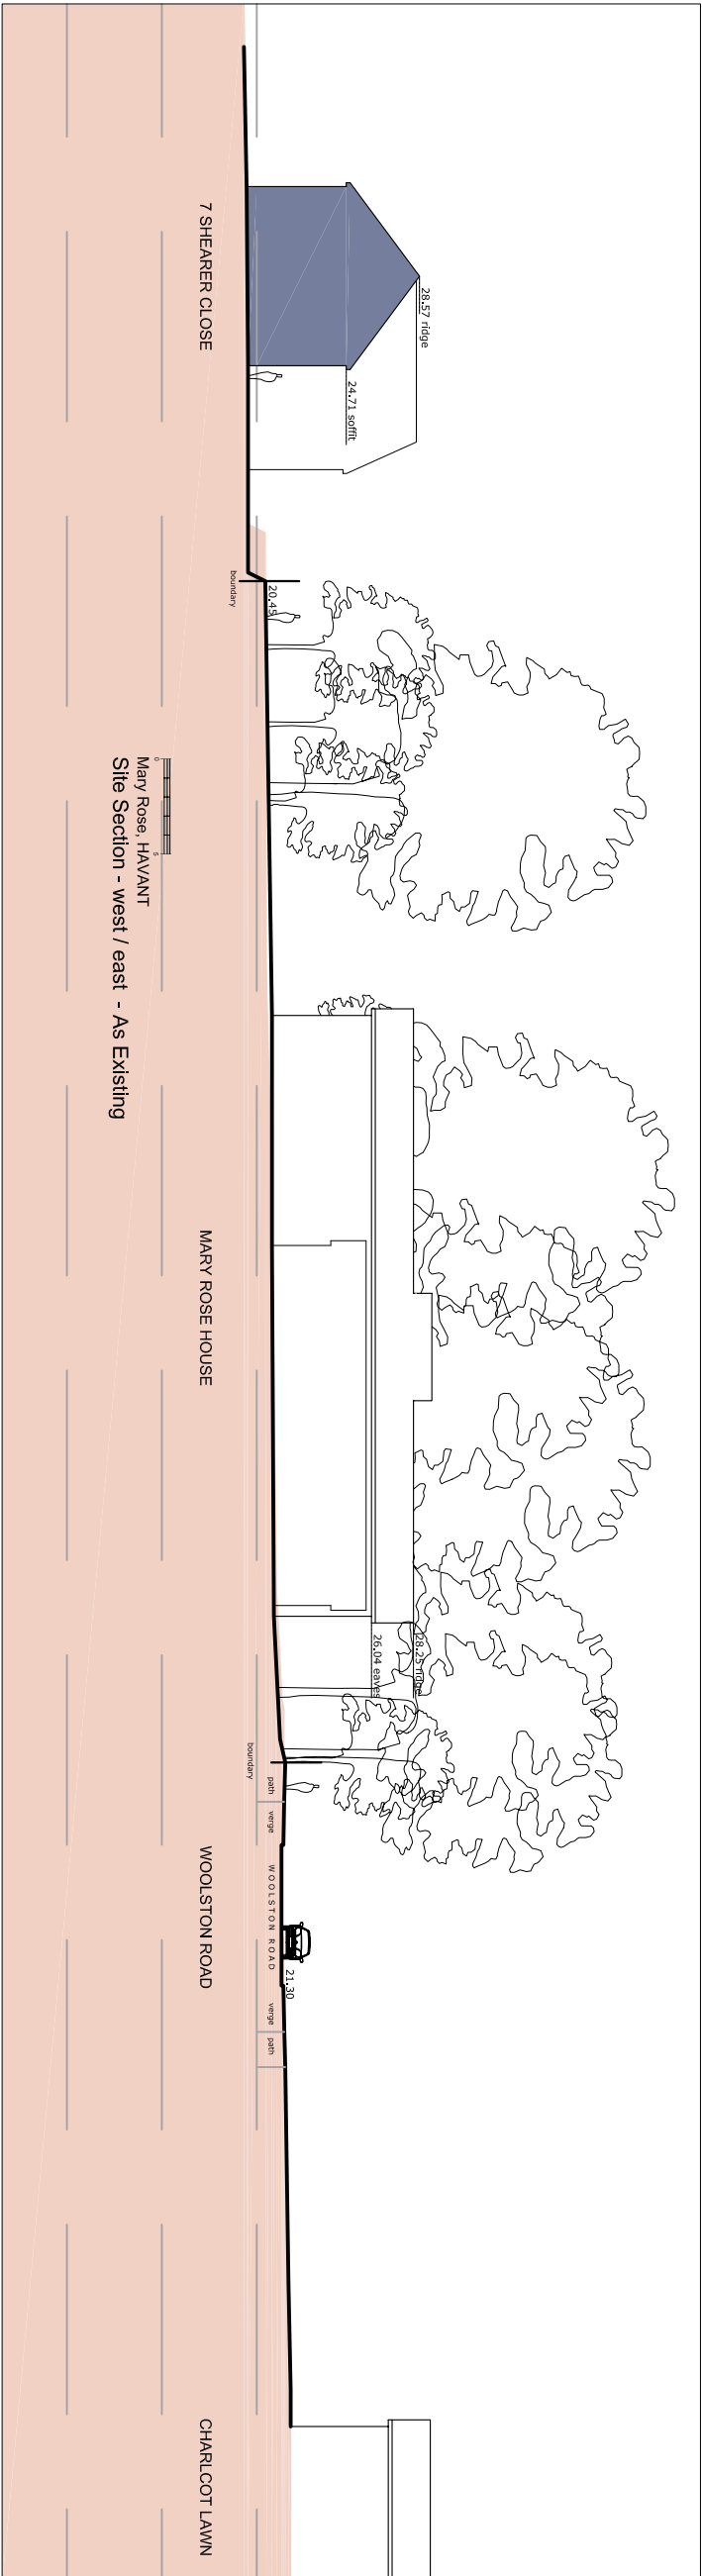

EXISTING SITE SECTION WEST / EAST

1:200

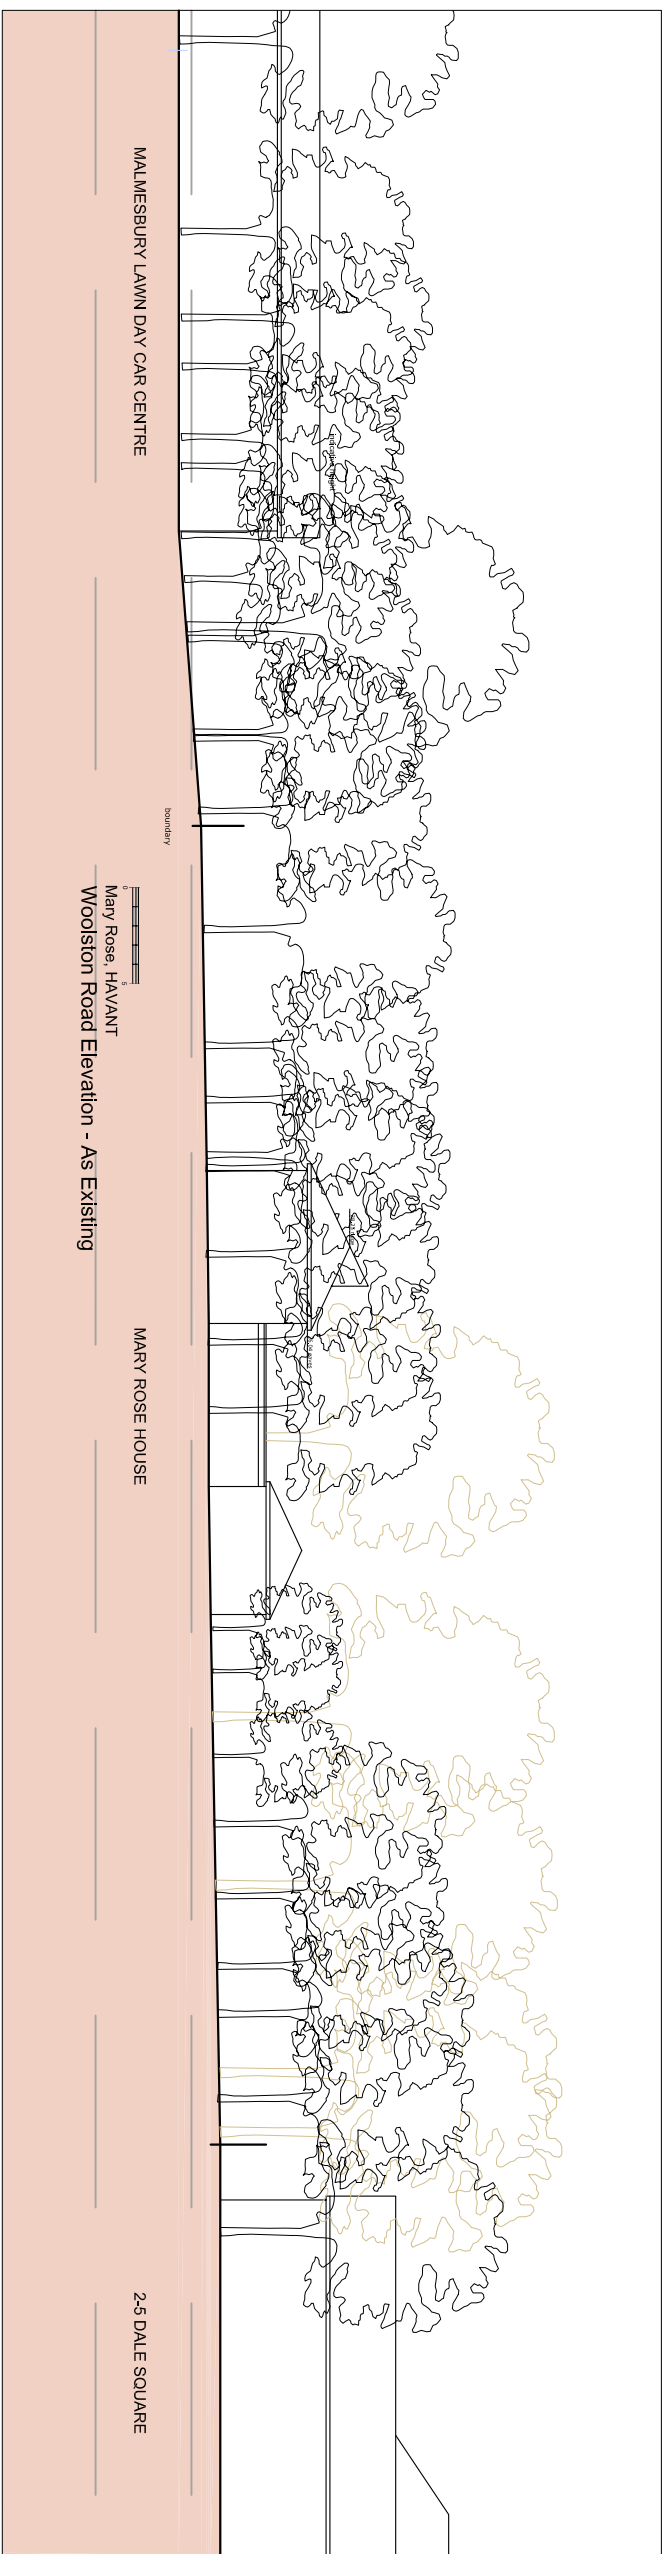

EXISTING SITE SECTION WOOLSTON ROAD STREETSCENE

1:200

MARY ROSE HAVANT

AMENDMENTS		DATE
B	PLANNING APPLICATION ISSUE	23.05.12
A	PRE-APPLICATION submission	02.03.12
CLIENT		
PMIC Construction and Development Services Ltd		
106 Queens Road		
Portsmouth		
Hampshire		
PROJECT		
Mary Rose House,		
Woolston Road,		
Hampshire		
PO9 4LZ		
DRAWING TITLE		
Indicative Site Sections: East / West and		
Woolston Road Streetscene		
As Existing		
DATE		
28.02.2012		
SCALE		
1:200 @ A1		
DRAWING No.		REVISION
11256 / RM / 30		B

THE

MARTIN RALPH

studio LUNDI GROUP

CHARTERED SURVEYORS
ARCHITECTS & ENGINEERS

11 Dragon House
Hampshire
Bramble Business Park
Portsmouth
PO7 7SE

www.martinralph.co.uk
info@martinralph.co.uk
T: 023 9225 7711
F: 023 9225 7712
POT 758