

This drawing is the copyright of the Architect and must not be reproduced without permission, except by the Local Planning Authority for planning purposes.

Figured dimensions to be taken in preference to scaled.

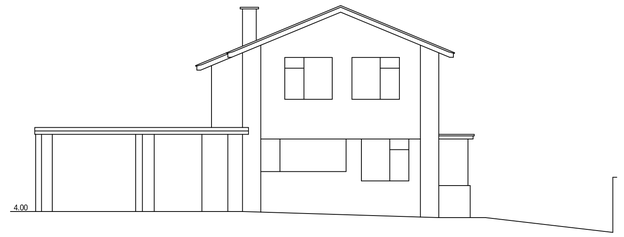


Existing South Elevation

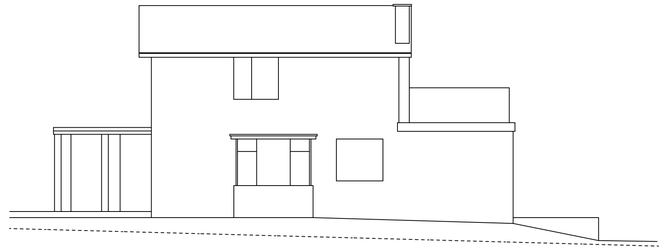


Existing East Elevation




Existing North Elevation

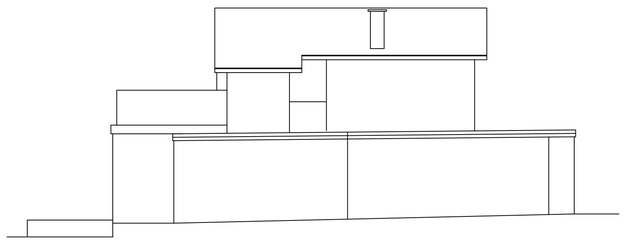


Existing West Elevation

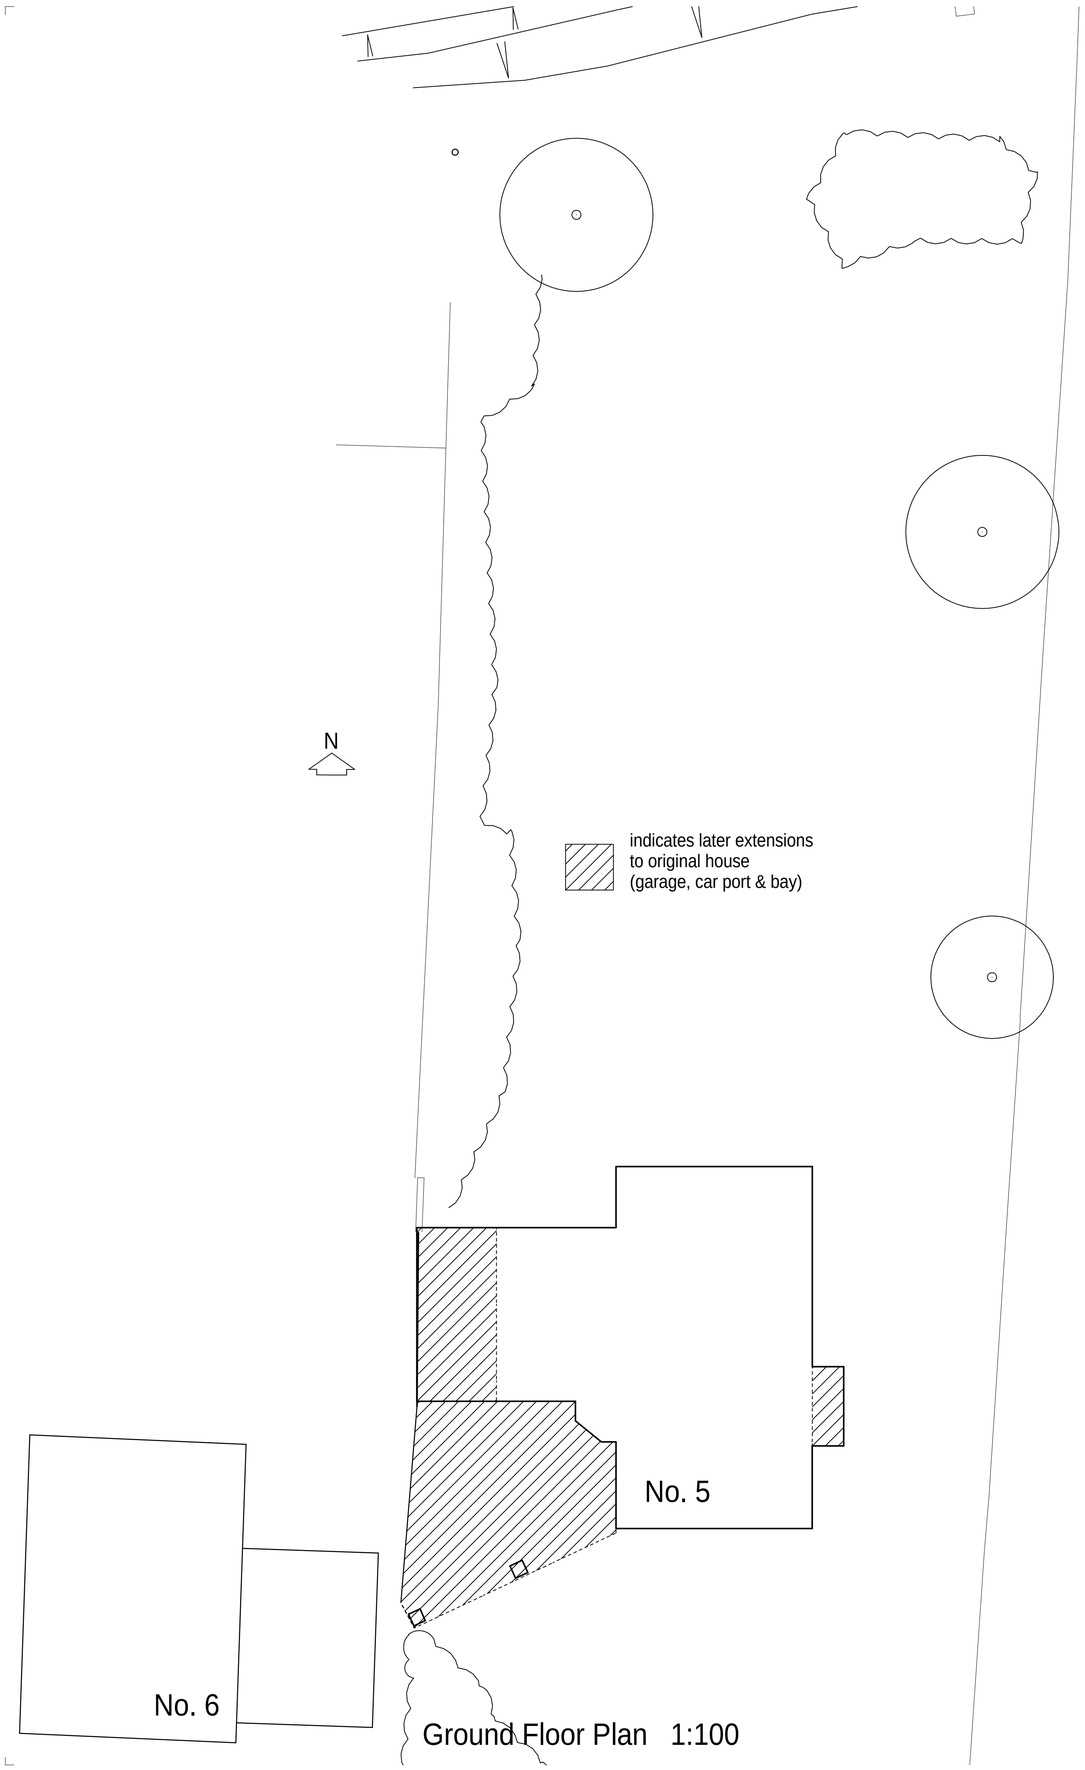

Ground Floor Plan 1:100

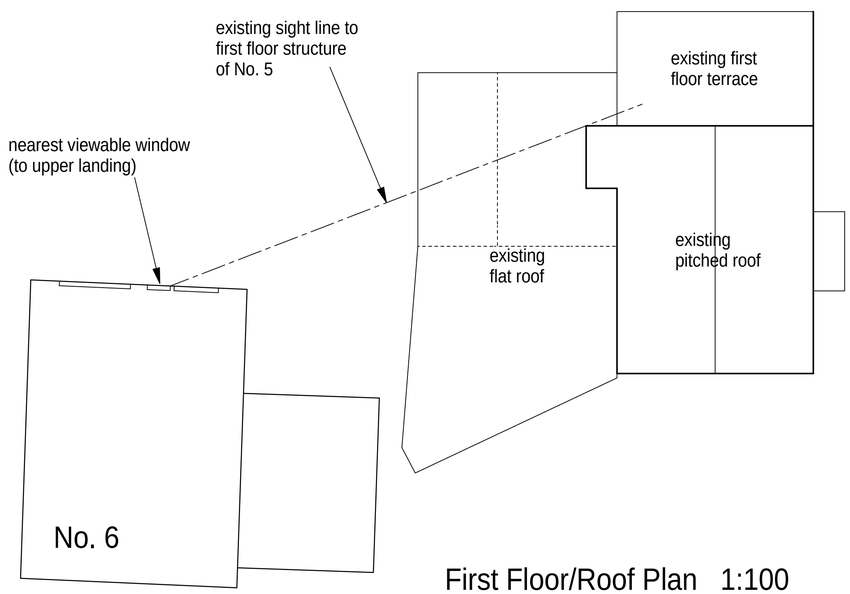

First Floor/Roof Plan 1:100

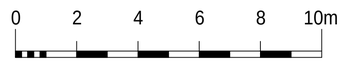

	revisions		date
drawing: EXISTING OUTLINE PLANS & ELEVATIONS	drawing no. 2911/PD02	rev.	date: SEP 2011
	scale(s): 1:100		sheet size: A1
	client: MR & MRS LINES		
project: EXTENSIONS TO 5 WARREN CLOSE HAYLING ISLAND HAMPSHIRE PO11 0HP			

Jeffrey Douglas Chartered Architect
114 Havant Road ▪ Hayling Island ▪ Hampshire ▪ PO11 0LJ
Tel: (023) 9246 8889 ▪ E-mail: jd@jeffreydouglas.co.uk