SUPERSEDED

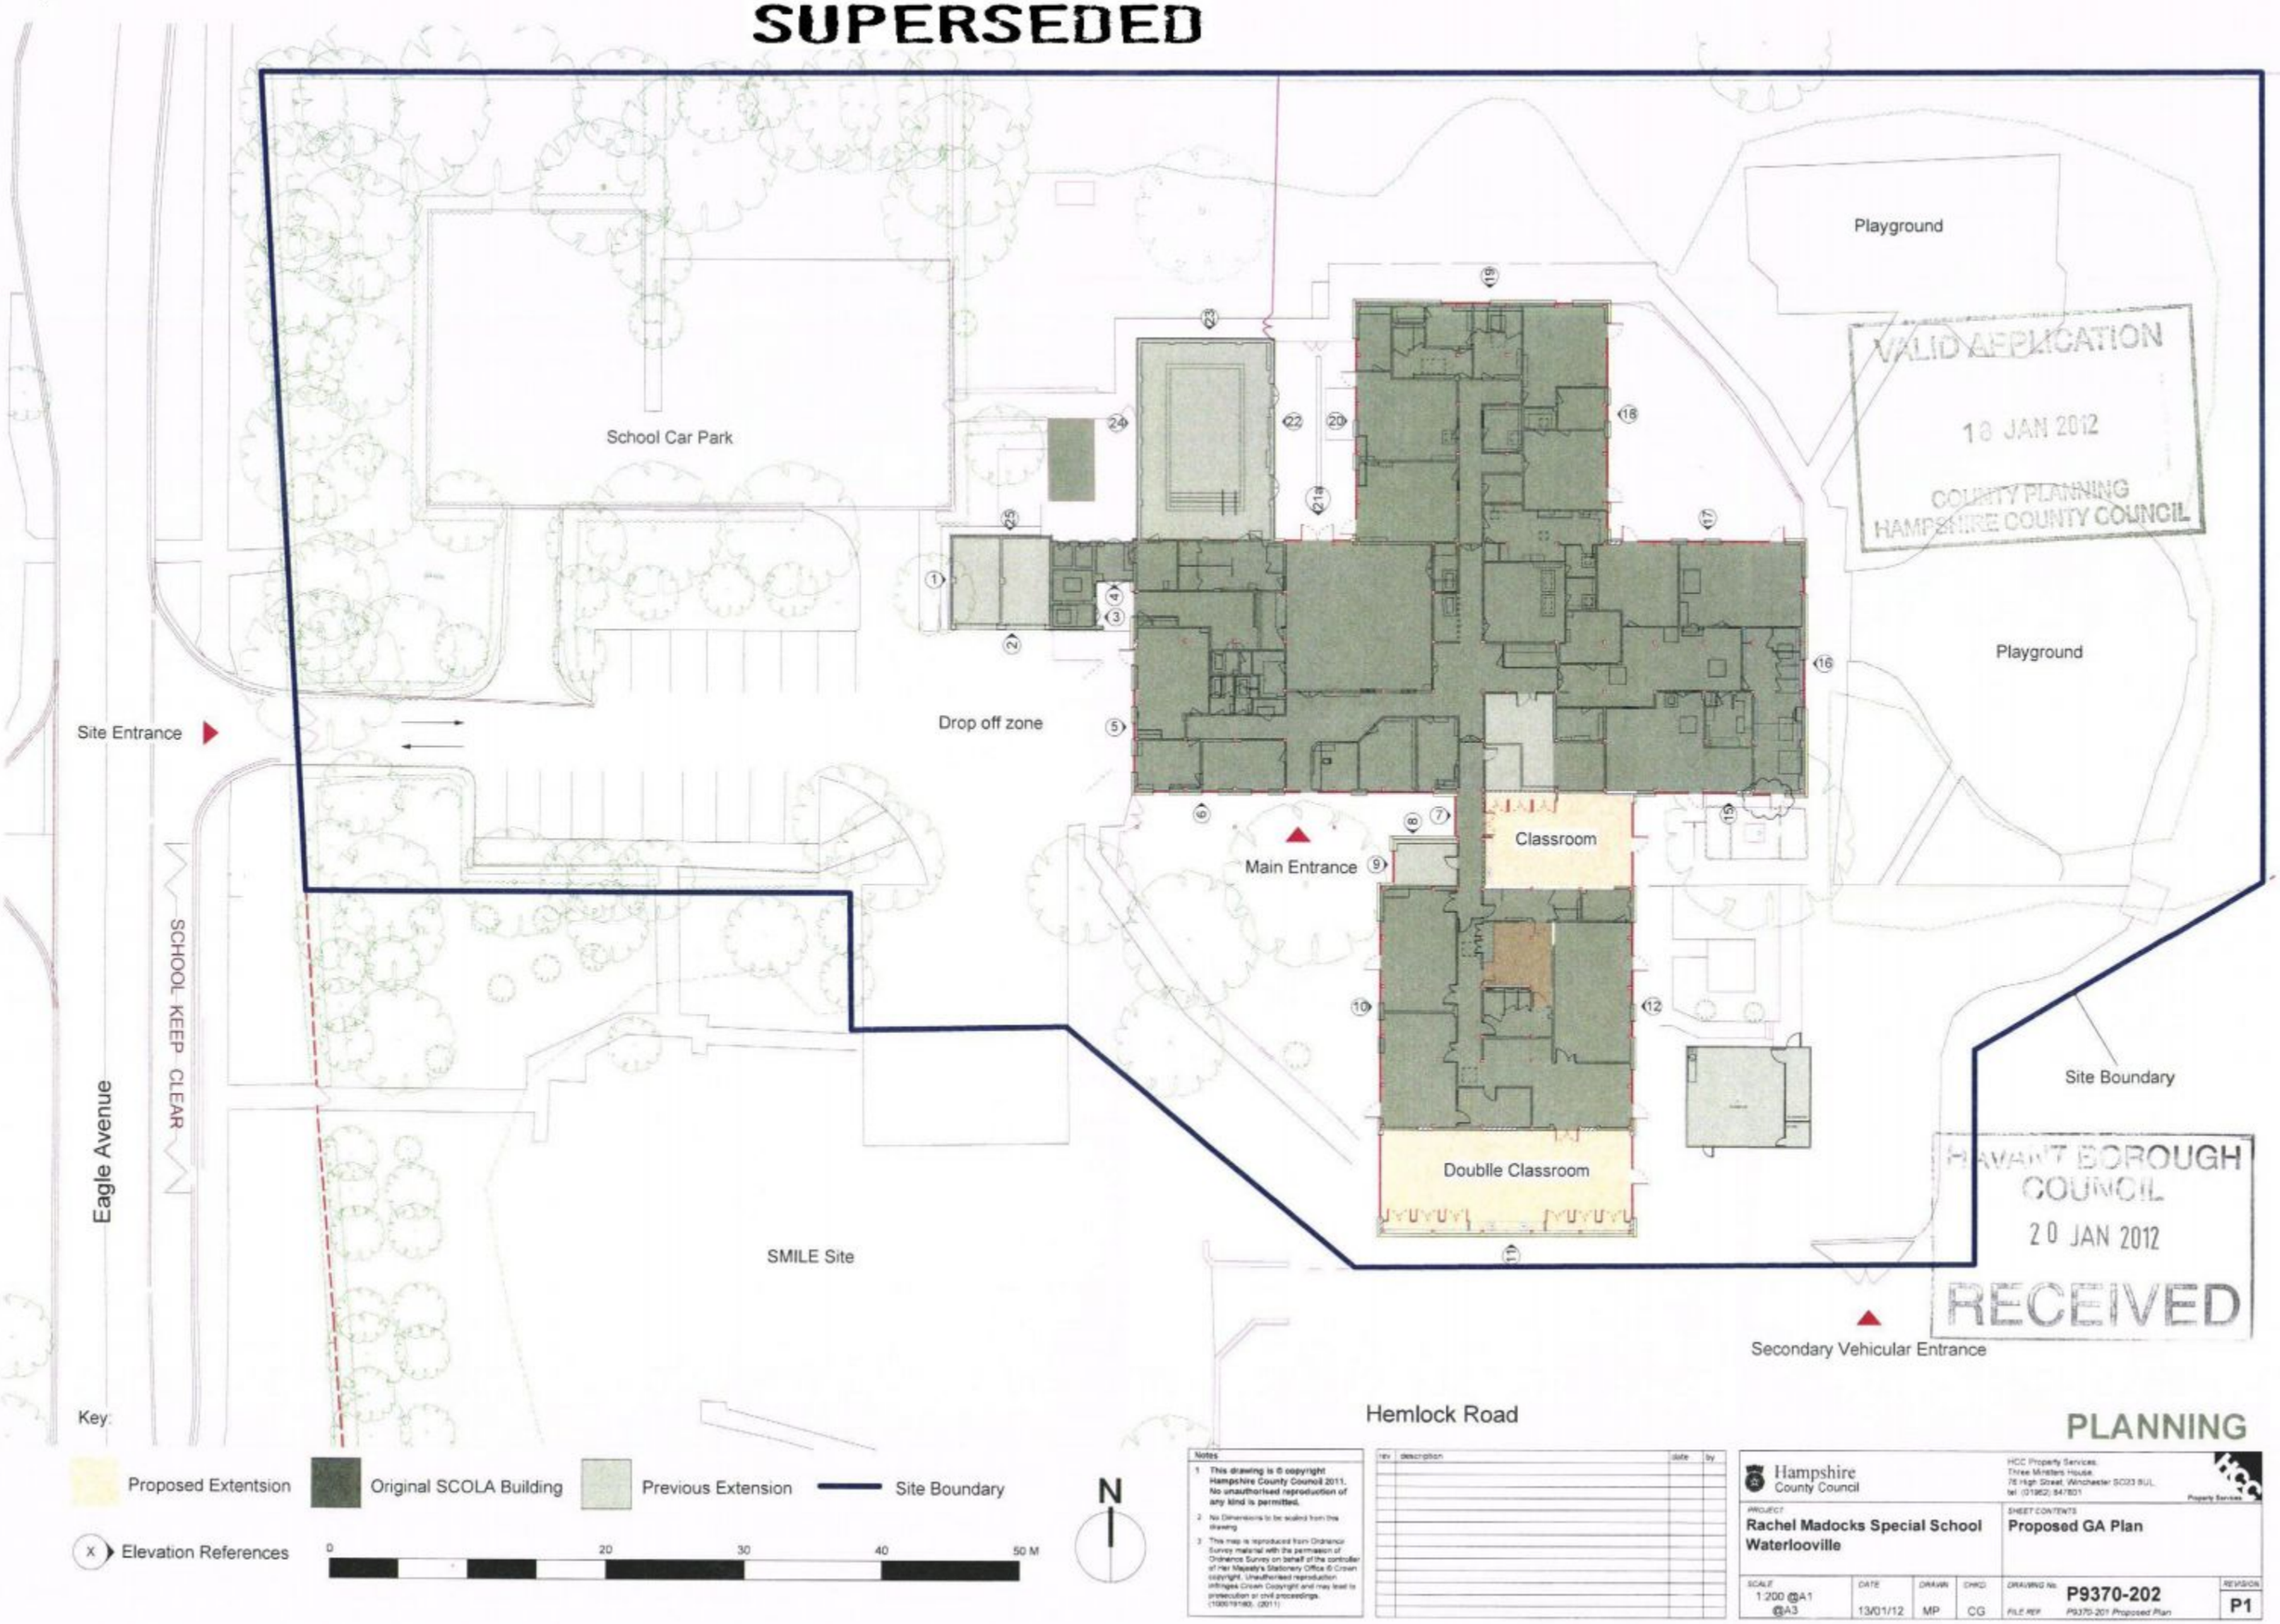

VALID APPLICATION
18 JAN 2012
COUNTY PLANNING
HAMPSHIRE COUNTY COUNCIL

HAVANT BOROUGH COUNCIL
20 JAN 2012
RECEIVED

PLANNING

Notes
1 This drawing is © copyright Hampshire County Council 2011. No unauthorised reproduction of any kind is permitted.
2 No Dimensions to be scaled from this drawing.
3 This map is reproduced from Ordnance Survey material with the permission of Ordnance Survey on behalf of the controller of Her Majesty's Stationery Office © Crown copyright. Unauthorised reproduction infringes Crown Copyright and may lead to prosecution or civil proceedings. (100019180, (2011)

rev	description	date	by

Hampshire County Council

HCC Property Services, Three Minsters House, 76 High Street, Winchester SO23 9UL, tel (01962) 847801

PROJECT: Rachel Madocks Special School Waterlooville

SHEET CONTENTS: Proposed GA Plan

SCALE	DATE	DRAWN	CHKD	DRAWING No.	REVISION
1:200 @A1 @A3	13/01/12	MP	CG	P9370-202	P1

FILE REF: P9370-201 Proposed Plan