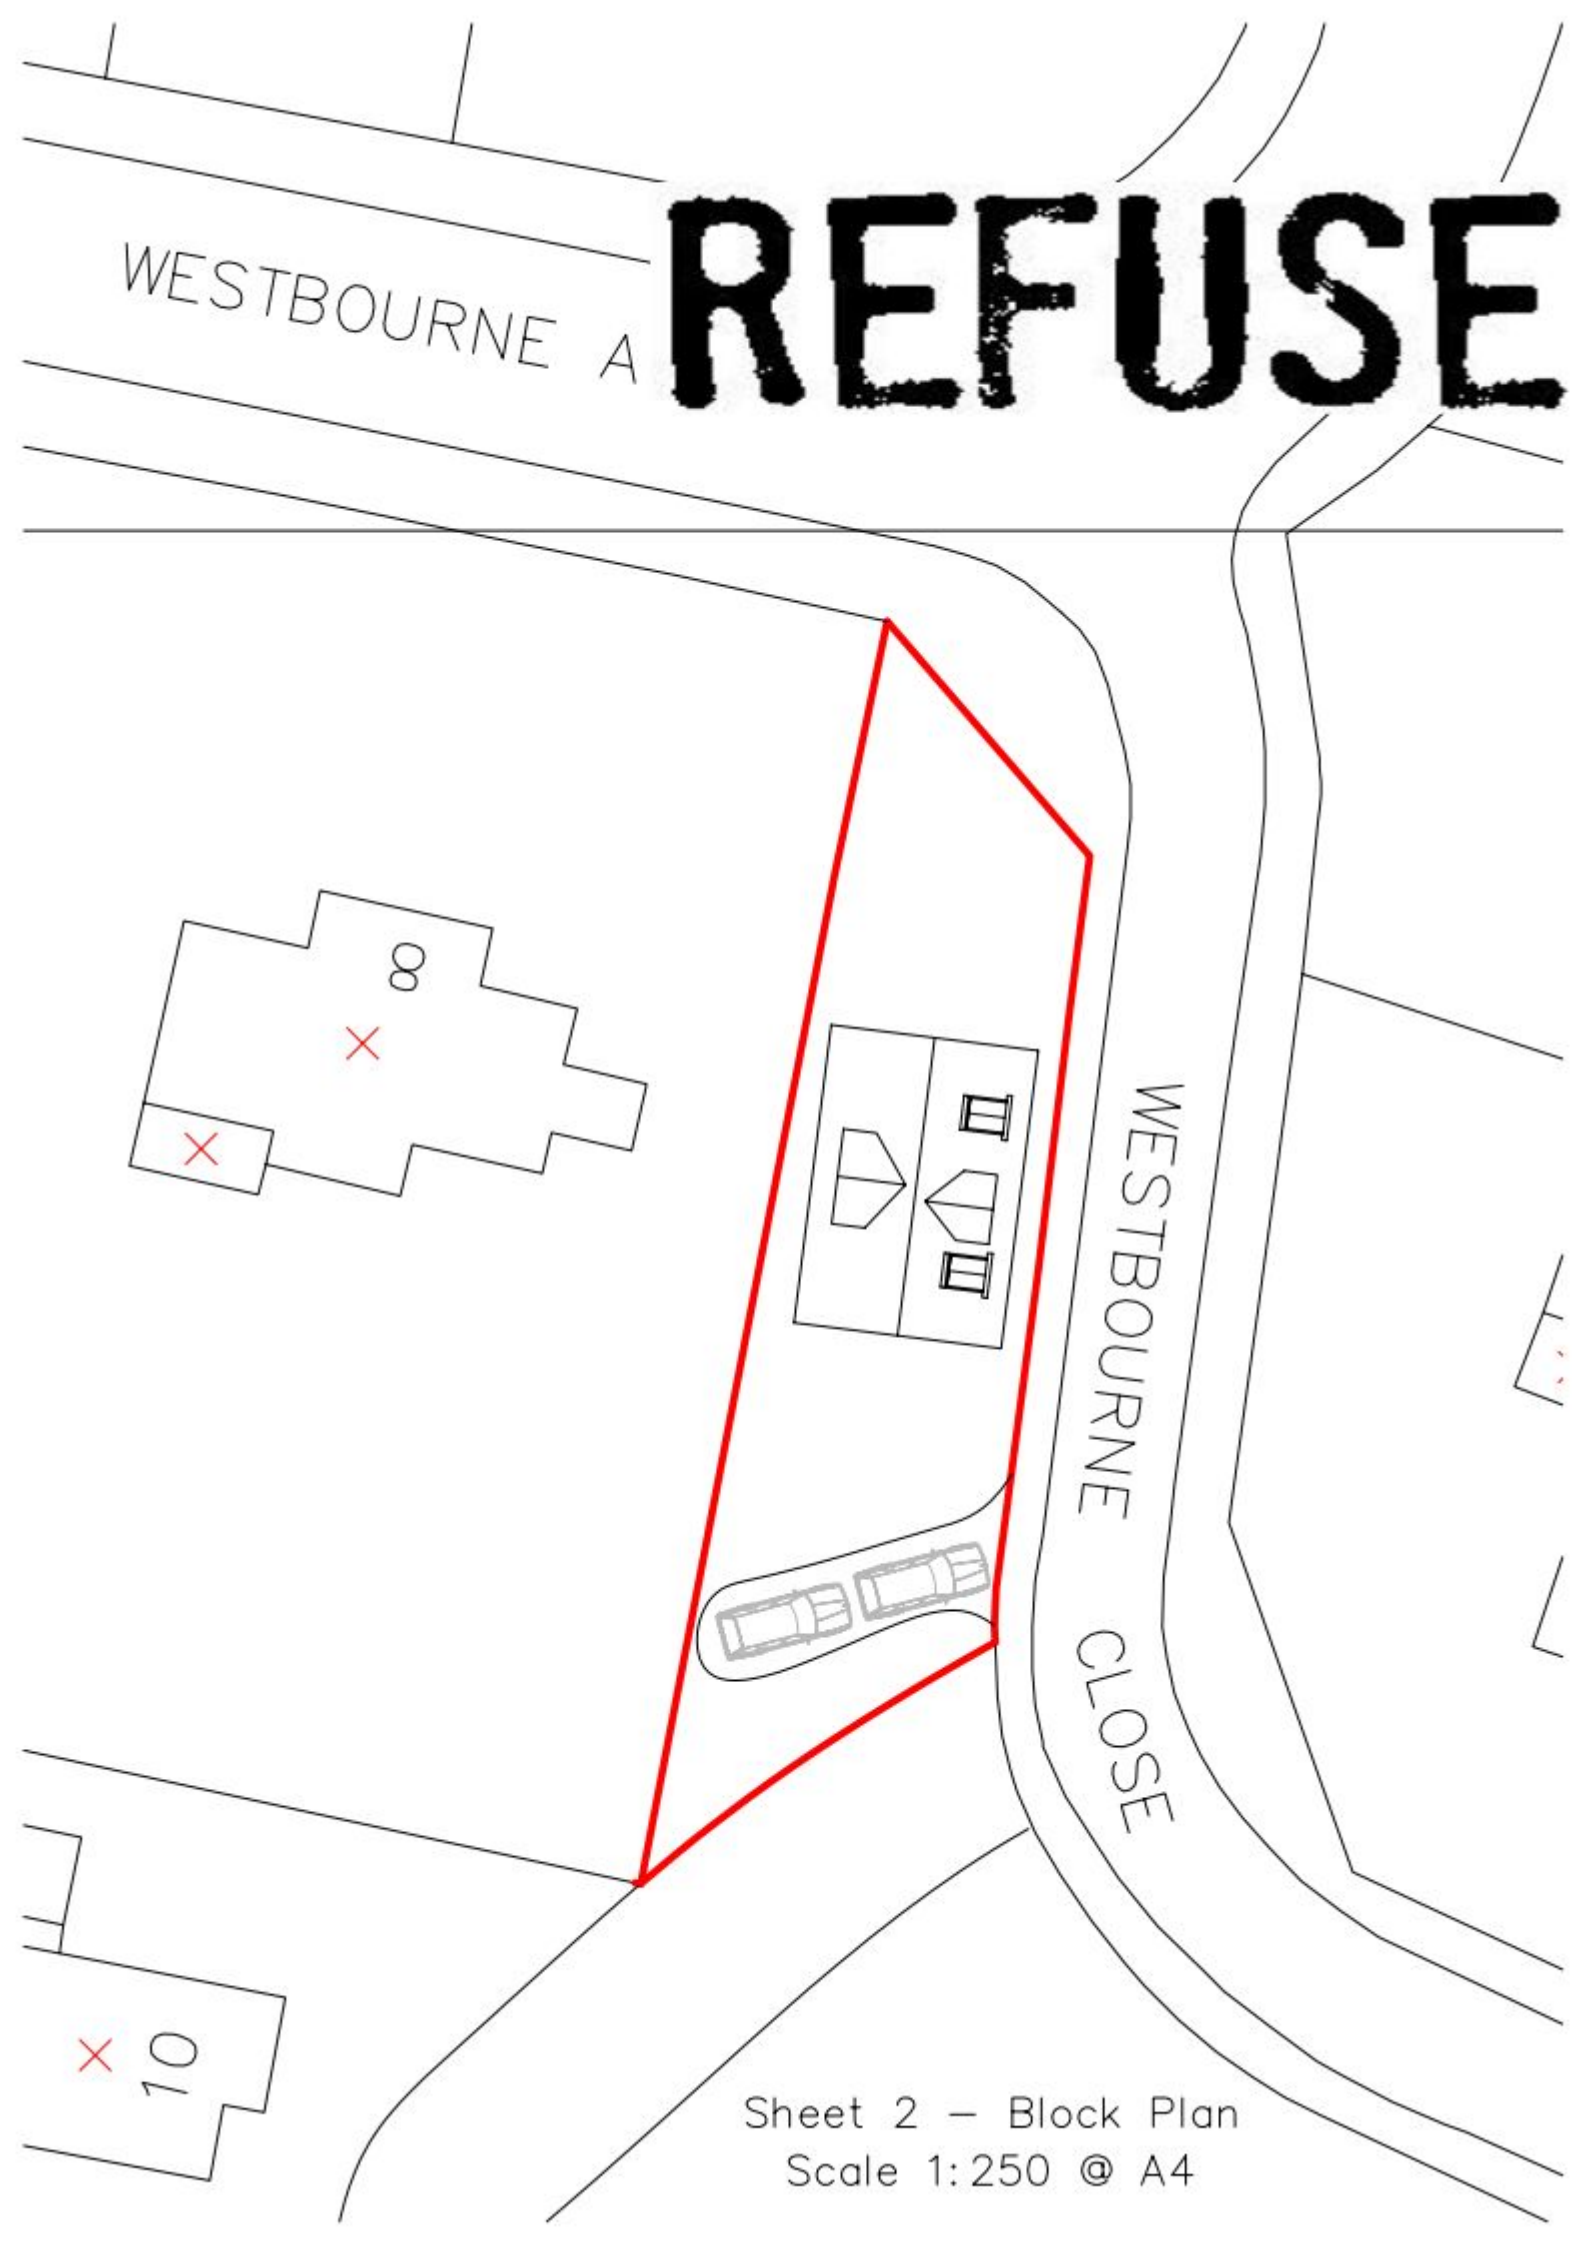

WESTBOURNE A
REFUSE
8
10
WESTBOURNE CLOSE
Sheet 2 – Block Plan
Scale 1:250 @ A4