


P:\GBEM\B\TP\H\B\PROJECTS\5099849 - Dunsbury Hill (Stage 2) - MAL\9417\04 Technical\ACAD\masterplan\our\10 & A S\FIG 5.8 Rev A INDICATIVE MASTERPLAN (15.113).dwg
Jan 15, 2013 12:30pm

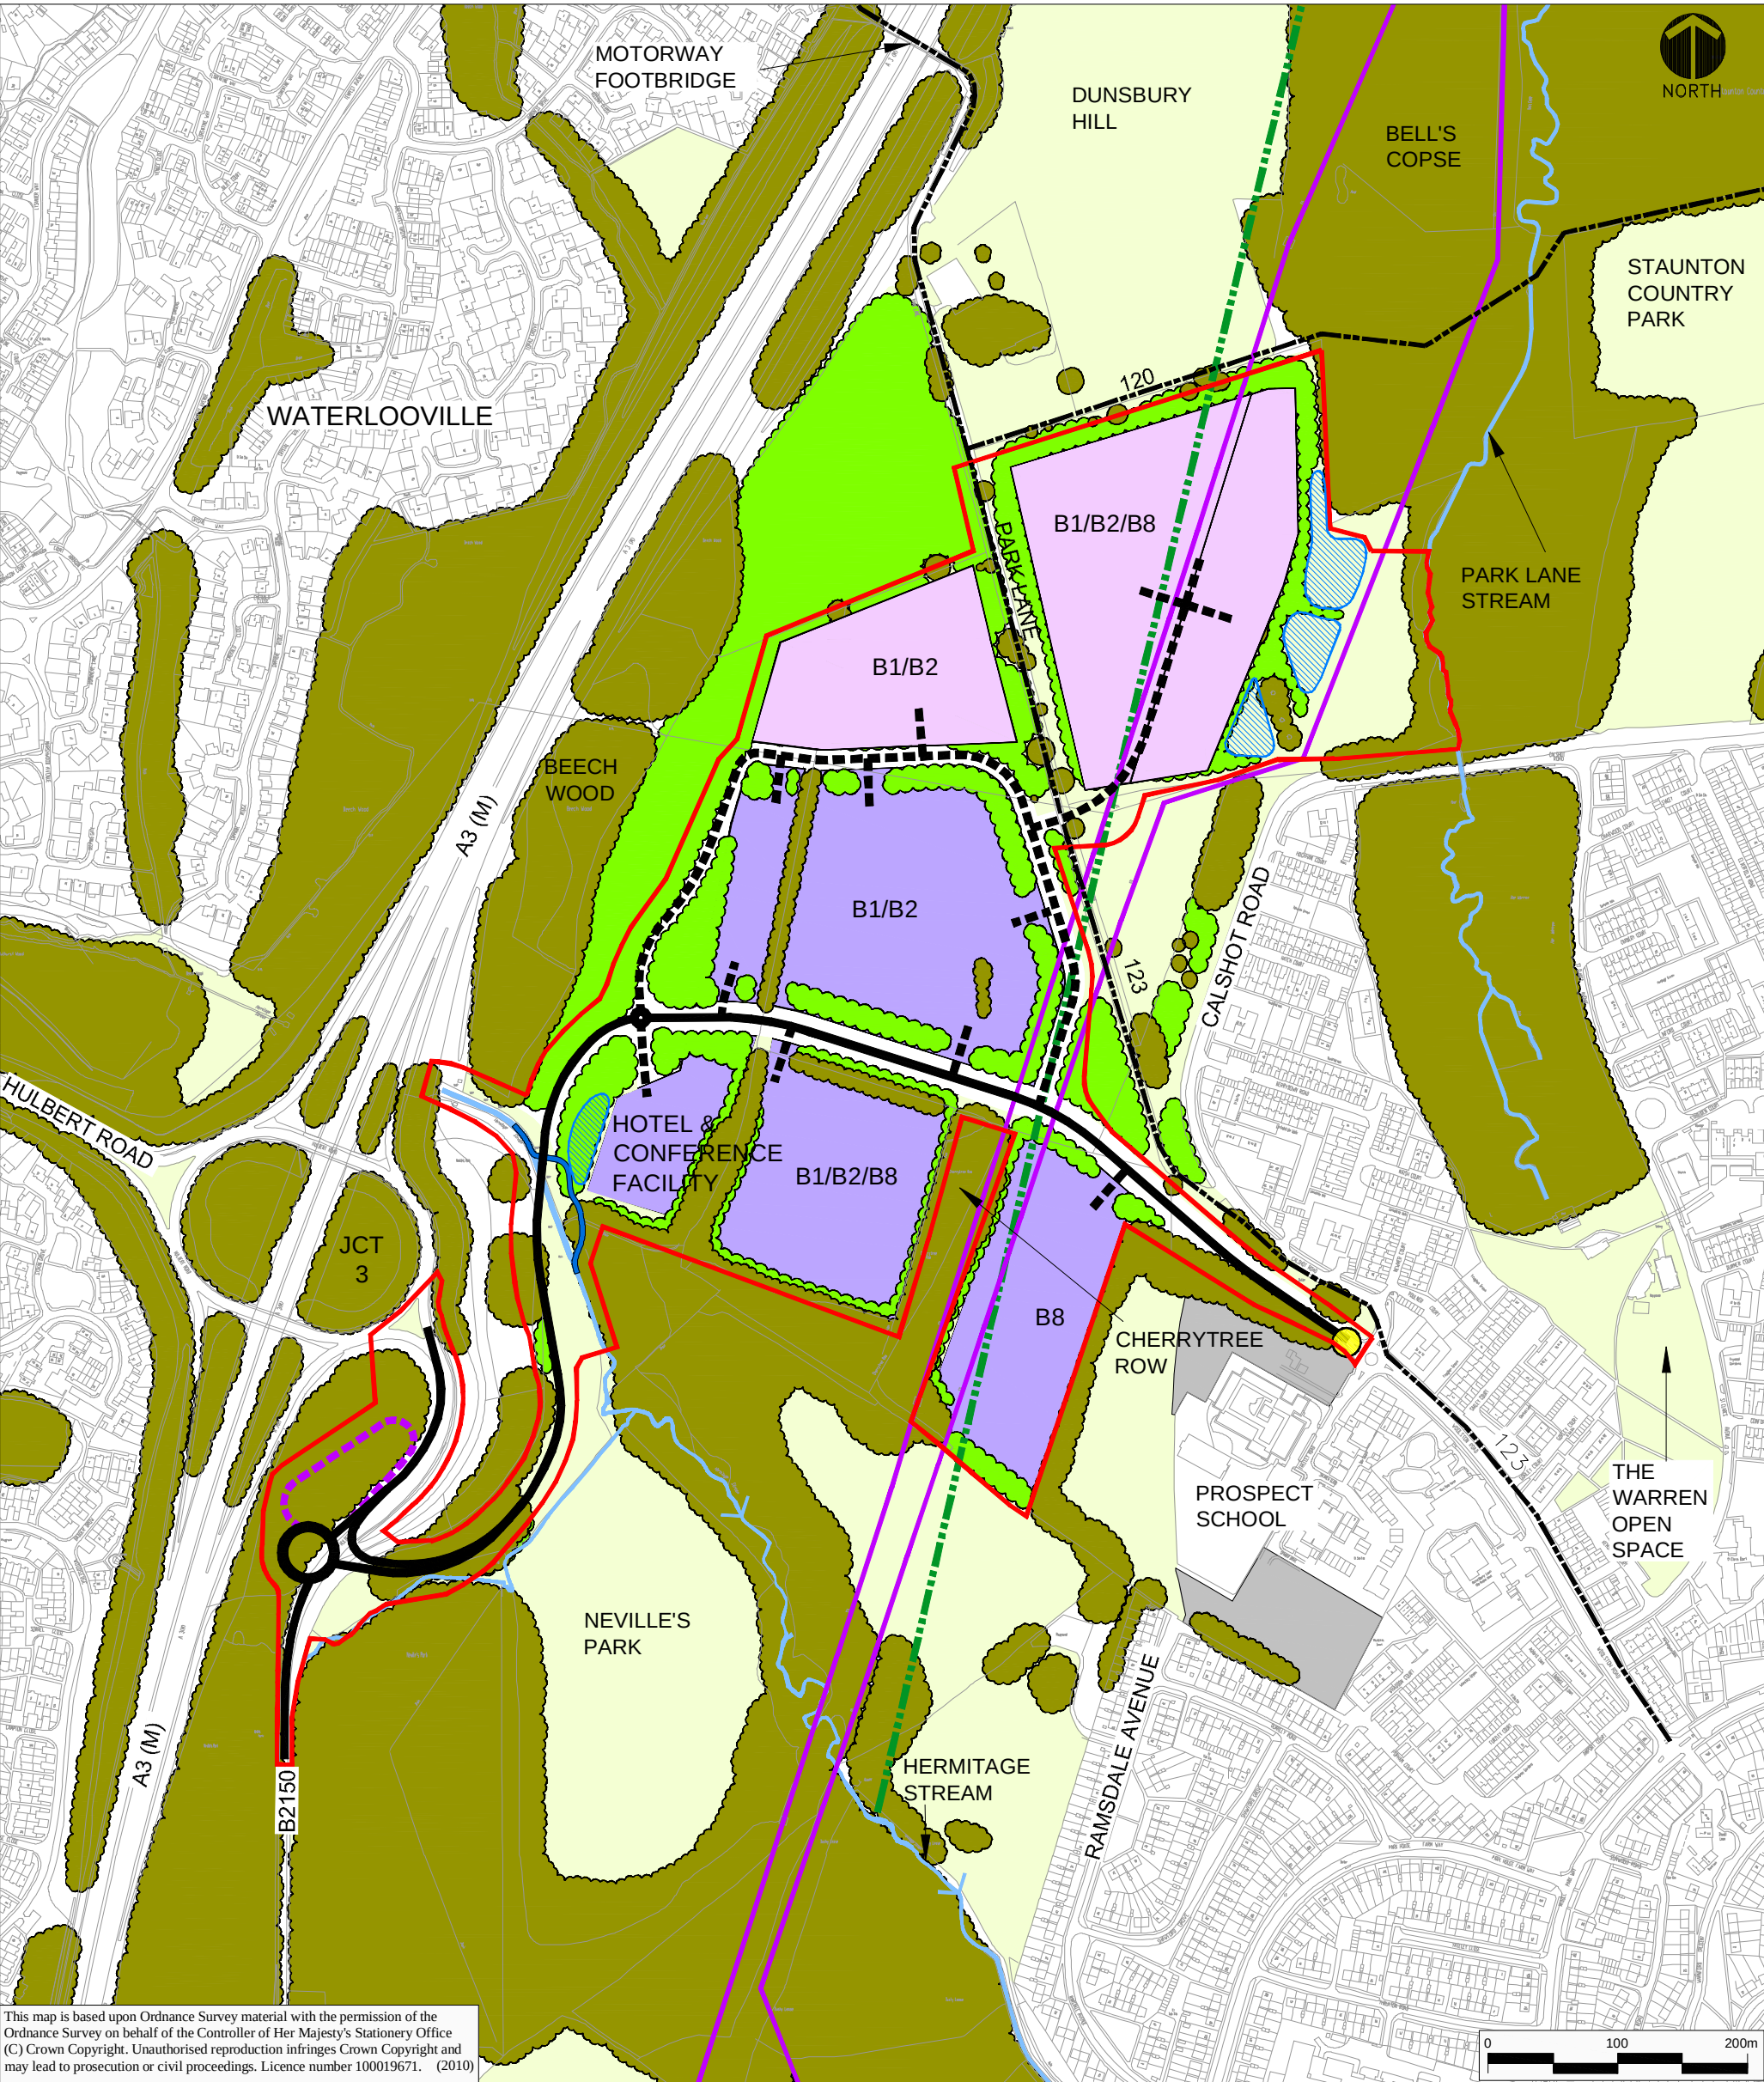

KEY

- | | | | |
|--|--------------------------------------|--|---|
| | APPLICATION BOUNDARY | | SUGGESTED LANDSCAPE AND ECOLOGICAL PLANTING |
| | PHASE 1 DEVELOPMENT PLOTS | | EXISTING GRASSLAND |
| | PHASE 2 DEVELOPMENT PLOTS | | EXISTING WATERCOURSES |
| | PROPOSED LINK ROAD AND SITE ACCESS | | HERMITAGE STREAM DIVERSION/NATURALISATION |
| | SUGGESTED ACCESS ROUTE THROUGH PLOTS | | PROPOSED DRAINAGE PONDS |
| | PROPOSED LAYBY REPLACEMENT | | RESIDENTIAL DEVELOPMENT UNDER CONSTRUCTION |
| | BUS GATE | | |
| | EXISTING BRIDLEWAY | | |
| | EXISTING VEGETATION | | |

* Amended to show Bridleway

Dunsbury Hill Farm
Indicative Masterplan
Figure 5.8 - Rev A

Scale 1:5,000 at A3
January 2013