

I Peter Miles Mason of 6 Elm Cottages The White City Woolton Hill Newbury
Berkshire RG20 9TH do solemnly and sincerely declare that:

1. I am well acquainted with Edna Francis of 1 Fairlight Chalets Hayling Island
("the Property") as shown edged red on the plan annexed hereto
2. I know that Edna Francis moved into the Property on the 26th January 2005
and has lived there continuously to date

AND I make this solemn declaration conscientiously believing the same to be true
and by virtue of the Statutory Declarations Act 1835

DECLARED at
28 Bartholomew Street, Newbury

[REDACTED] of November 2012

[REDACTED] Commissioner for Oaths

CHARLES LUCAS & MARSHALL
Solicitors
28 BARTHOLOMEW STREET
NEWBURY, BERKS RG14 6EU




This is the plan referred to in the attached declaration of Peter Miles Mason declared before me this 8th day of November 2012.



C Oaths

CHARLES LUCAS & MARSHALL
Solicitors
28 BARTHOLOMEW STREET
NEWBURY, BERKS RG14 5EU

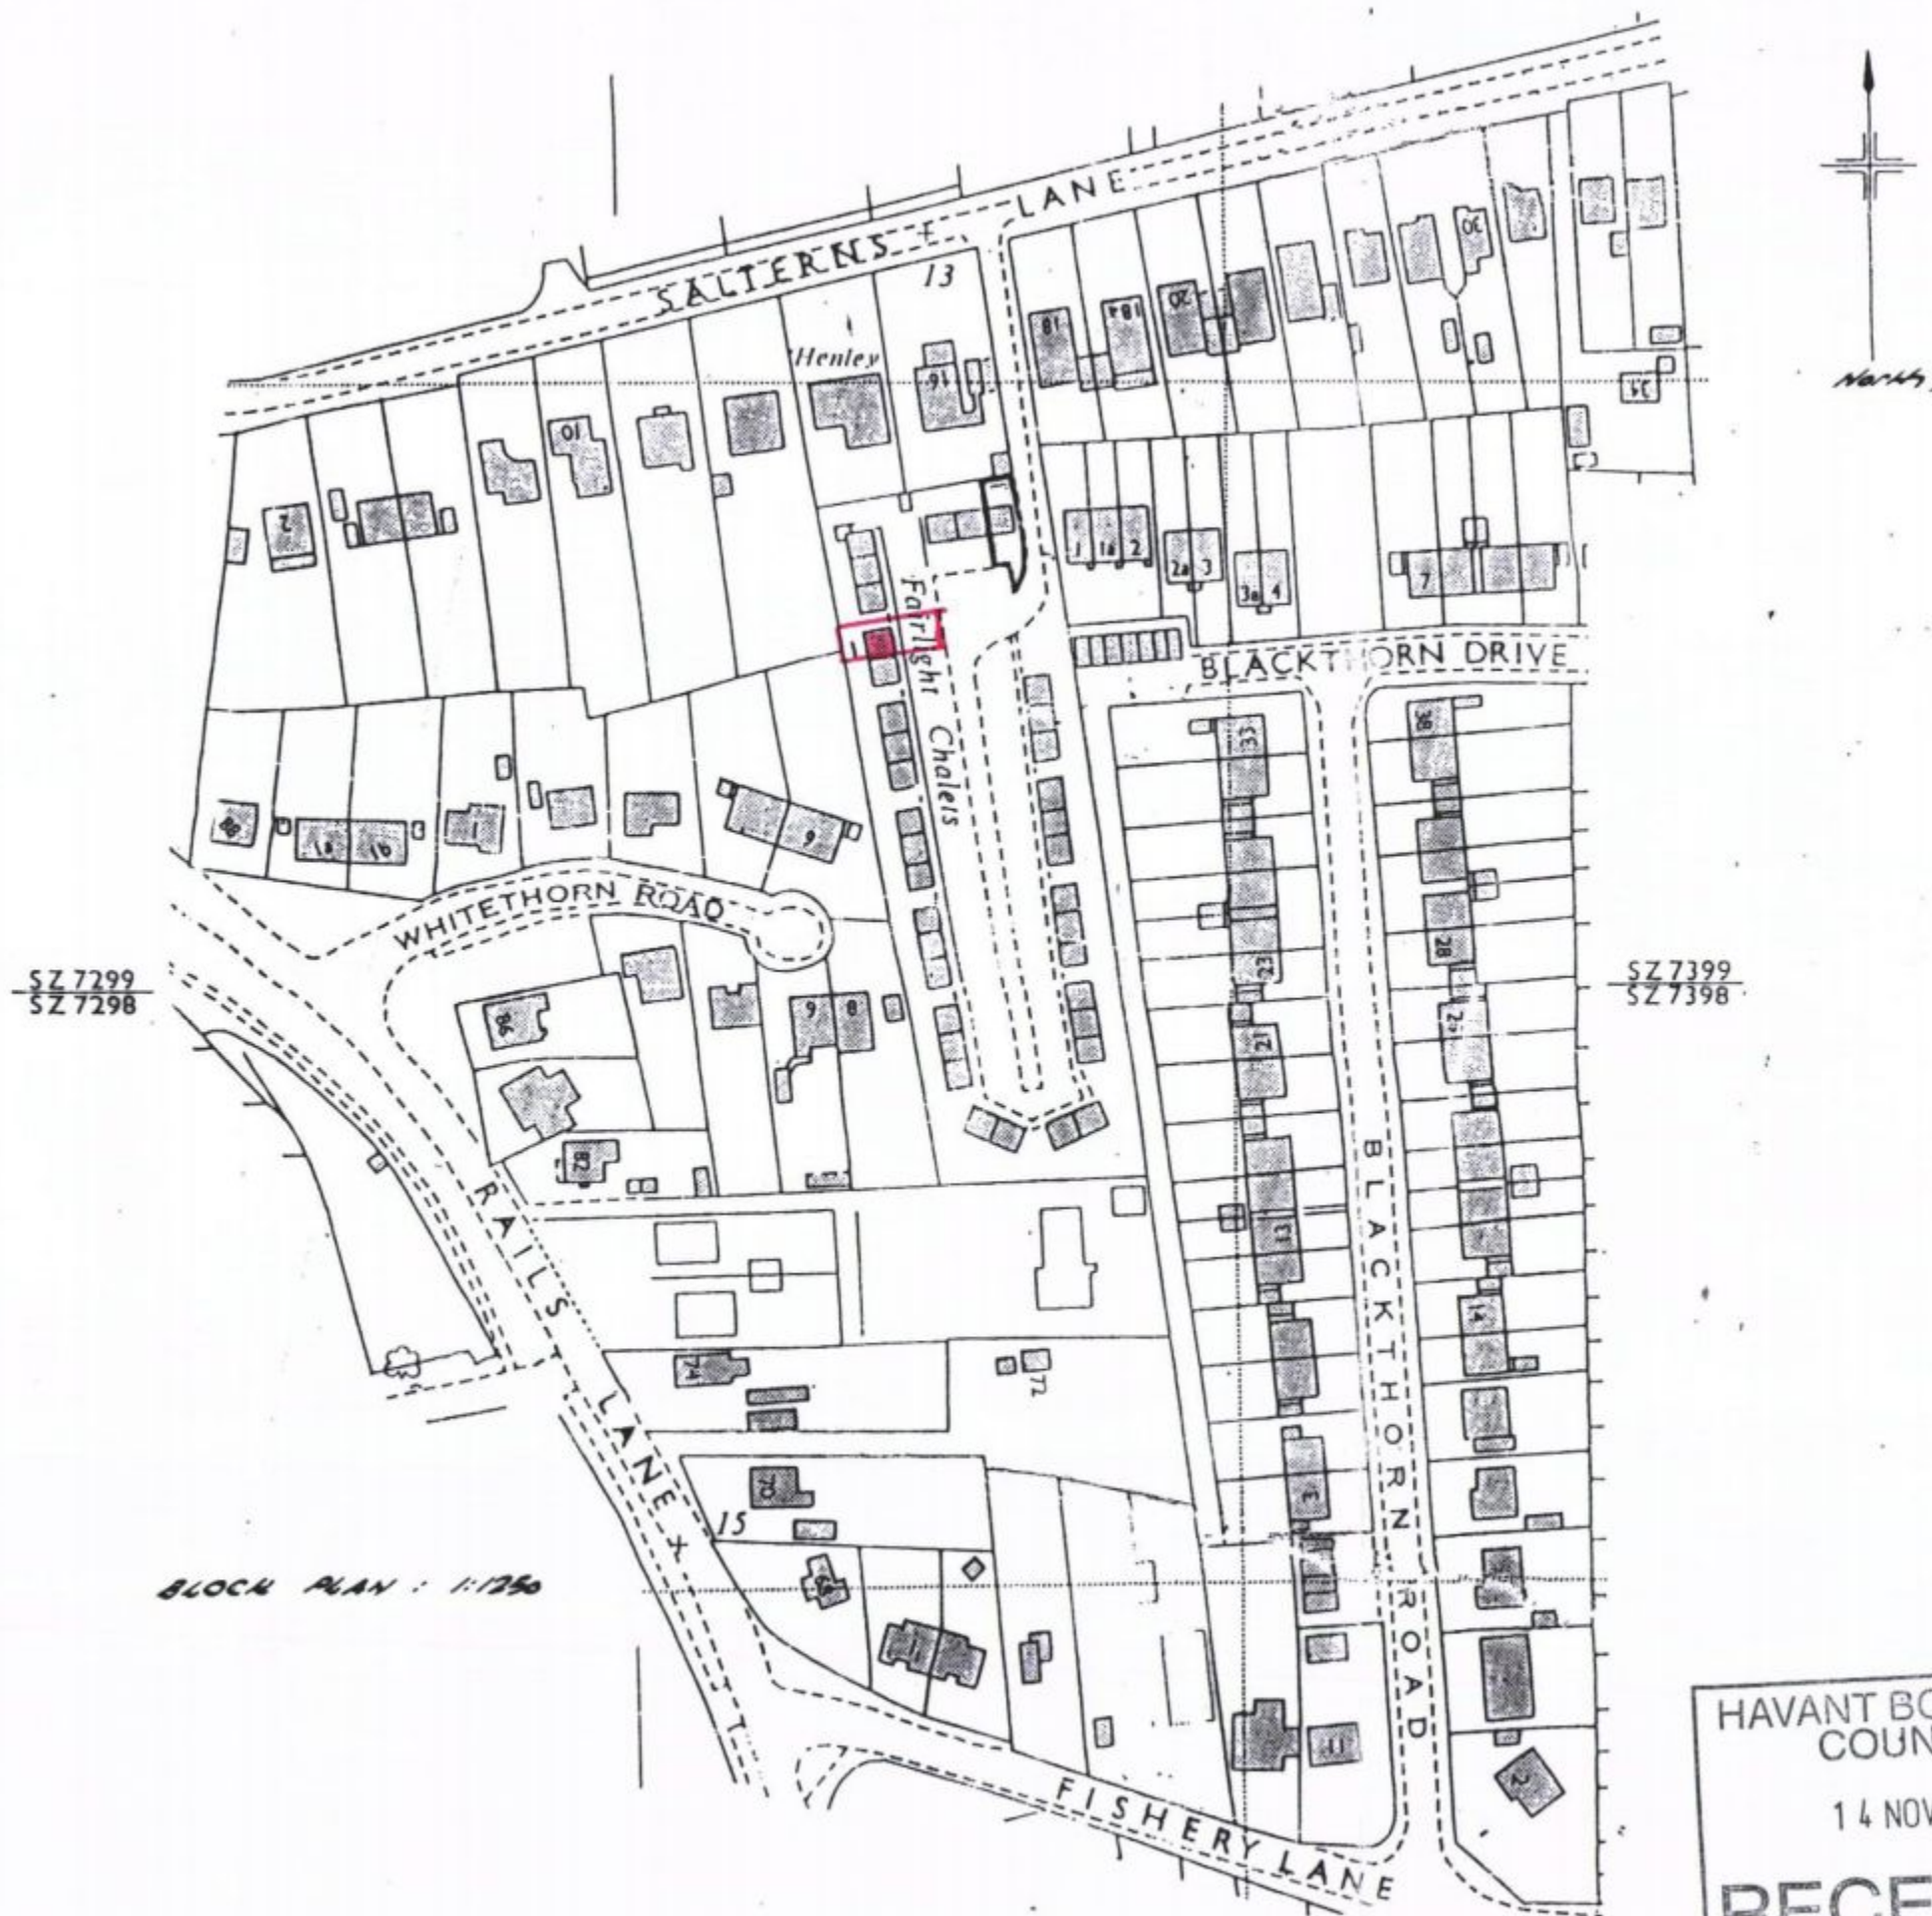

BLOCK PLAN : 1:1250

HAVANT BOROUGH
COUNCIL
14 NOV 2012
RECEIVED

ORDNANCE SURVEY LICENCE AL015675

ARTHUR J. HEDGES - PLANNING

CHARTERED TOWN PLANNER
BUILDING DESIGN

43 Bartholomew Street, Newbury
Berkshire RG14 5QA

Client FAIRLIGHT CHALETS
Job FAIRLIGHT CHALETS - HAYWING ISLAND
Scale 1:1250
Drawing No. P/14/12/1 Date JULY 2012