


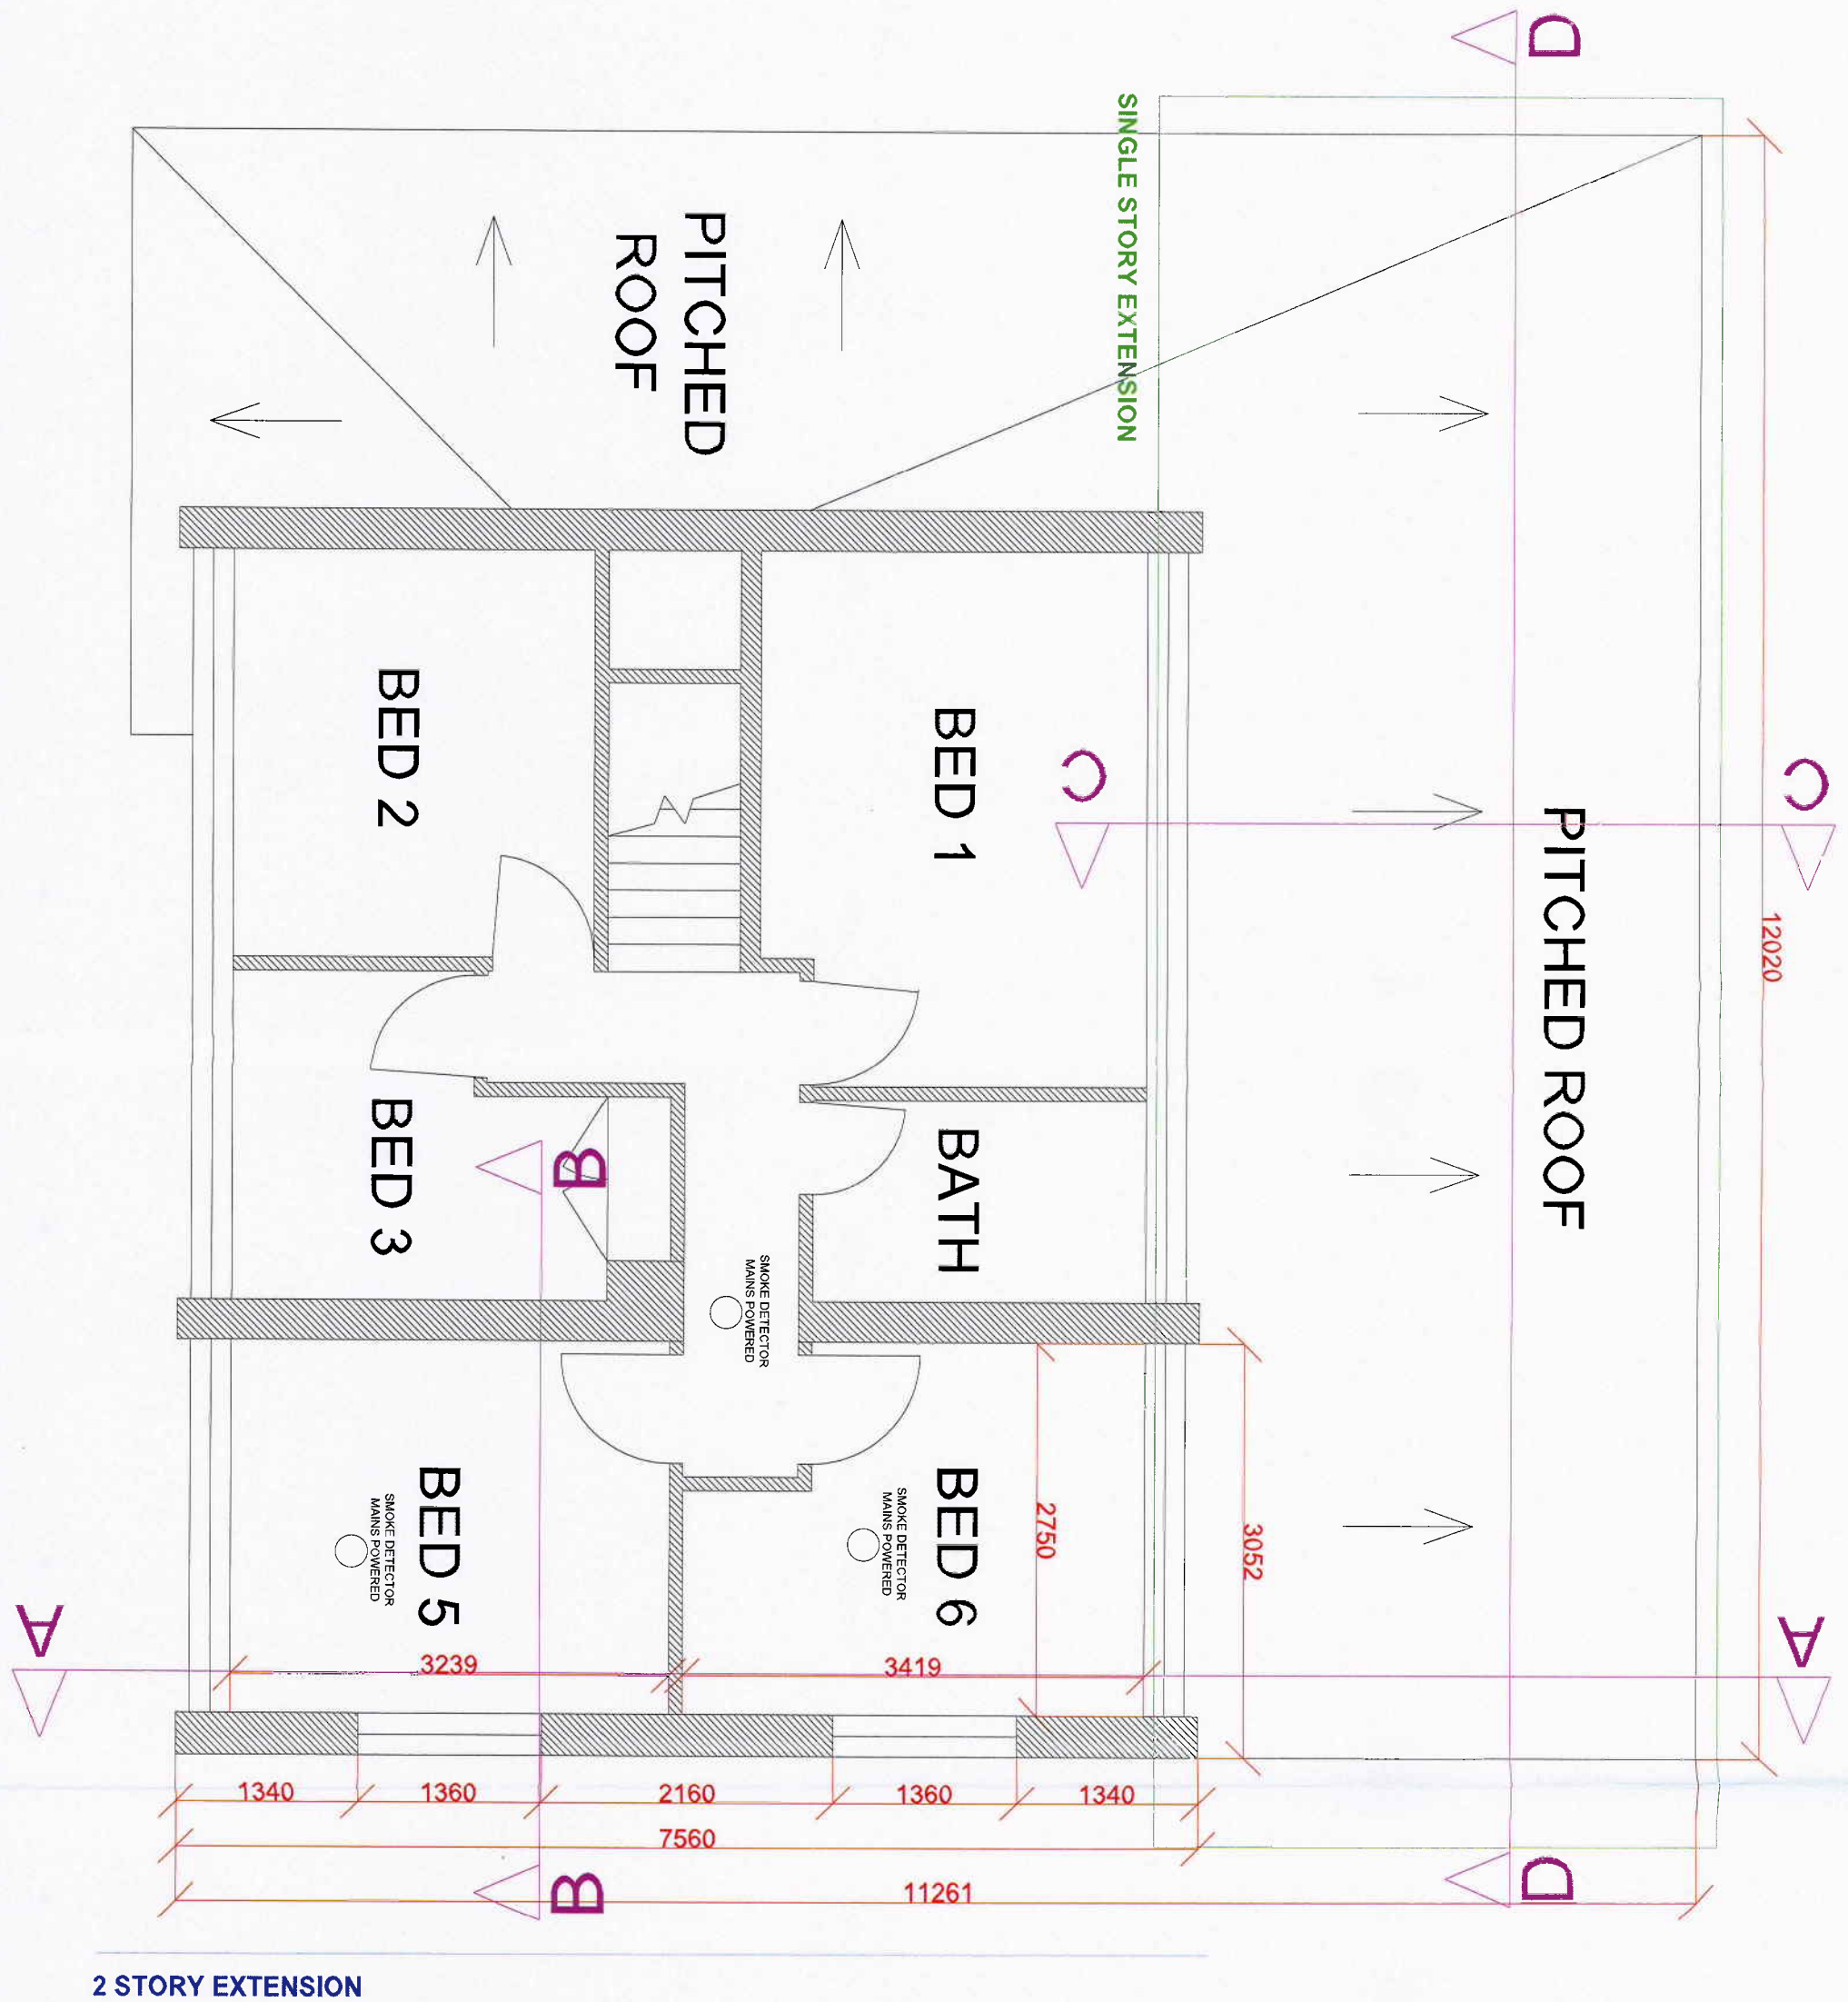

2 STORY EXTENSION

NOTES

RECEIVED
04 MAR 2013
HAVANT BOROUGH COUNCIL
DEVELOPMENT CONTROL

CLIENT: HUGGINS FAMILY, 34 LIDIARDS WAY, PURBROOK
TITLE: FIRST-FLOOR GA,
SHOWING PROPOSED EXTENSION

REVISION

DRAWN BY: IAIN SLOANE

DRAWN DATE: 1/2/2013

SCALE: 1:50

PRINT SIZE: A3

DWG NO.: GA2