



SHEET 2  
PROPOSALS  
SCALE 1:50

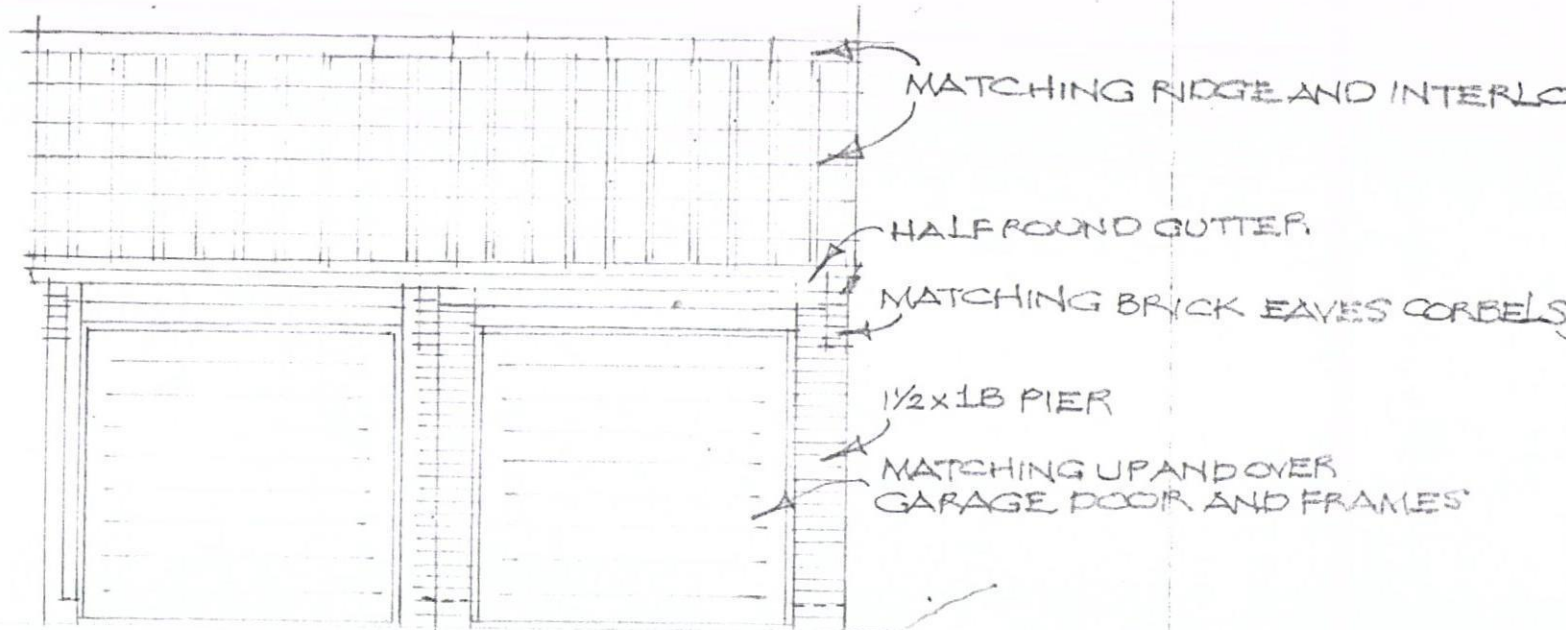


FRONT (N.W.) ELE

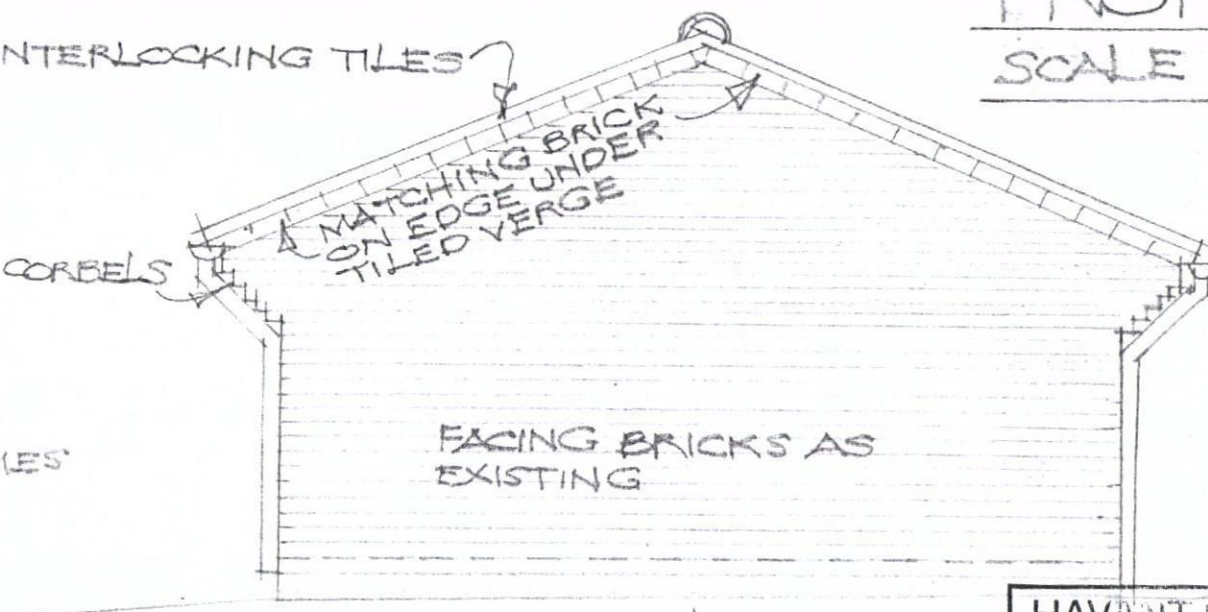


SIDE (S.W.) ELE.

HAVANT BOROUGH  
COUNCIL  
07 NOV 2012  
**RECEIVED**

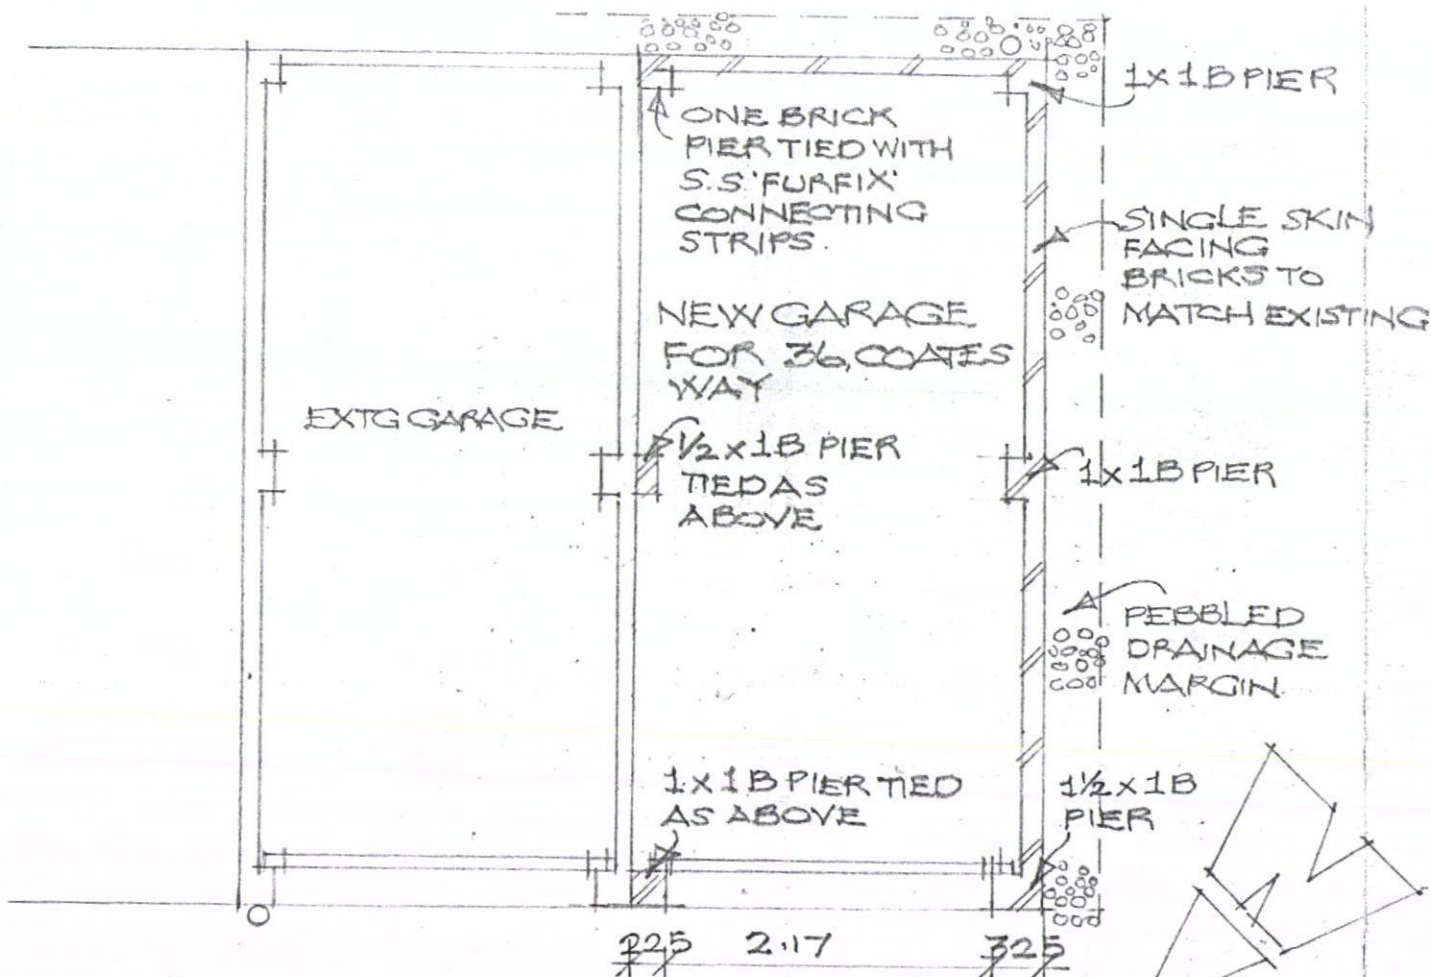

PLAN

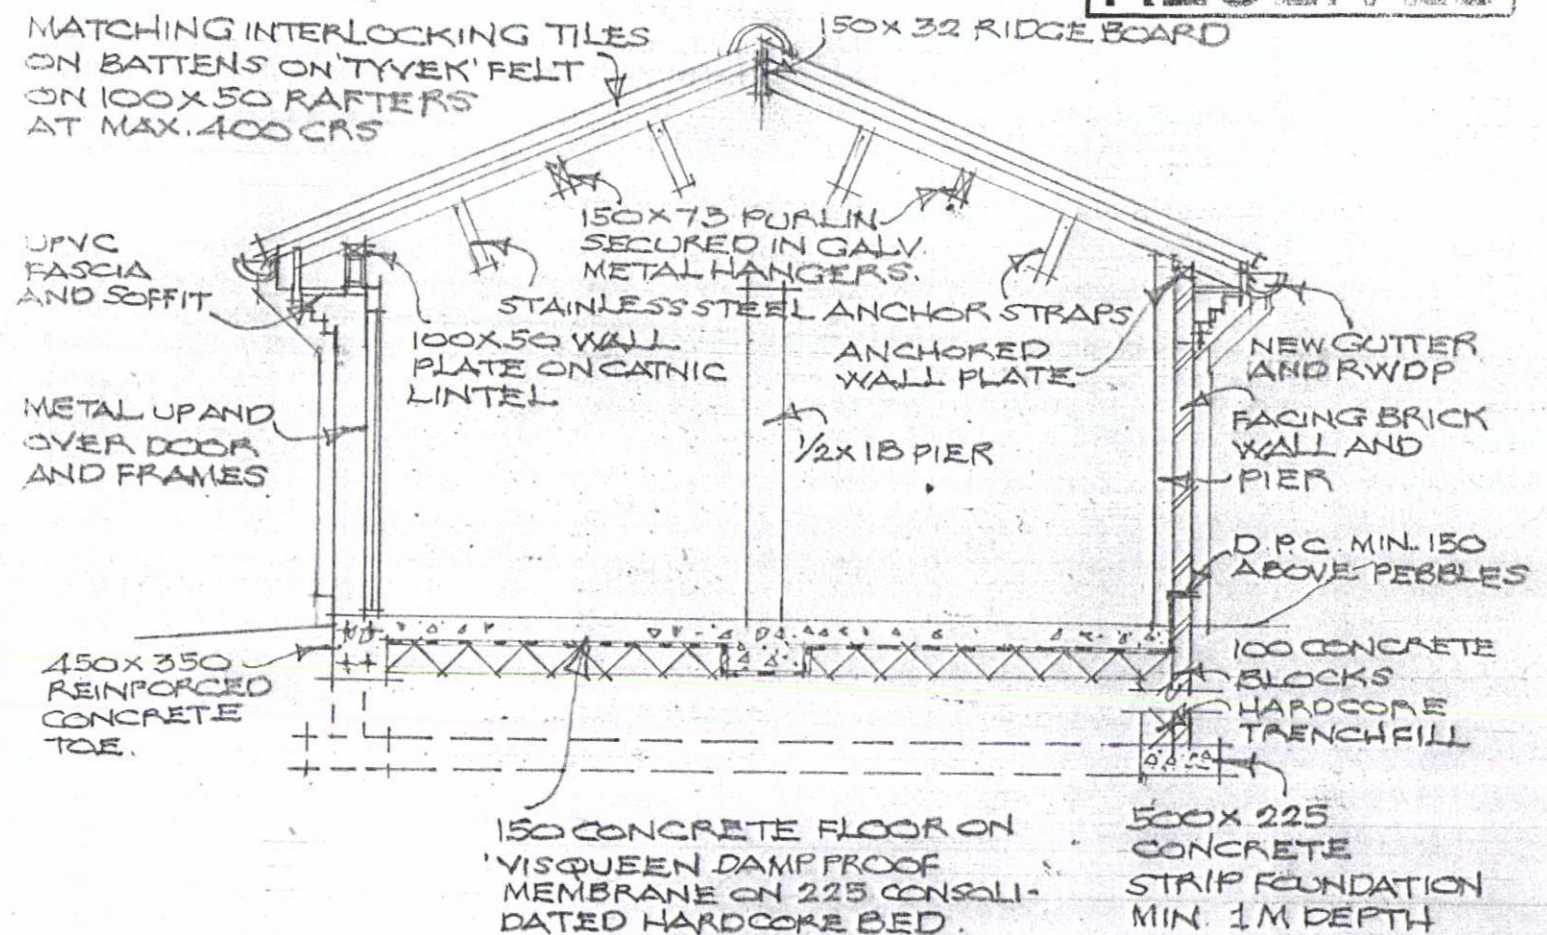

SECTION

PROPOSED GARAGE FOR  
36. COATES WAY WATERLOOVILLE.