



**PROPOSED SINGLE STOREY REAR ADDITION.
26, PENHURST ROAD, BEDHAMPTON, HAVANT, HANTS.
FOR MR & MRS A. SMITH.**

PETER J. WALKER MRICS
CHARTERED SURVEYOR
182 SEAFRONT, HAYLING ISLAND, HANTS
PO11 9 AN

TEL: 02392 467571

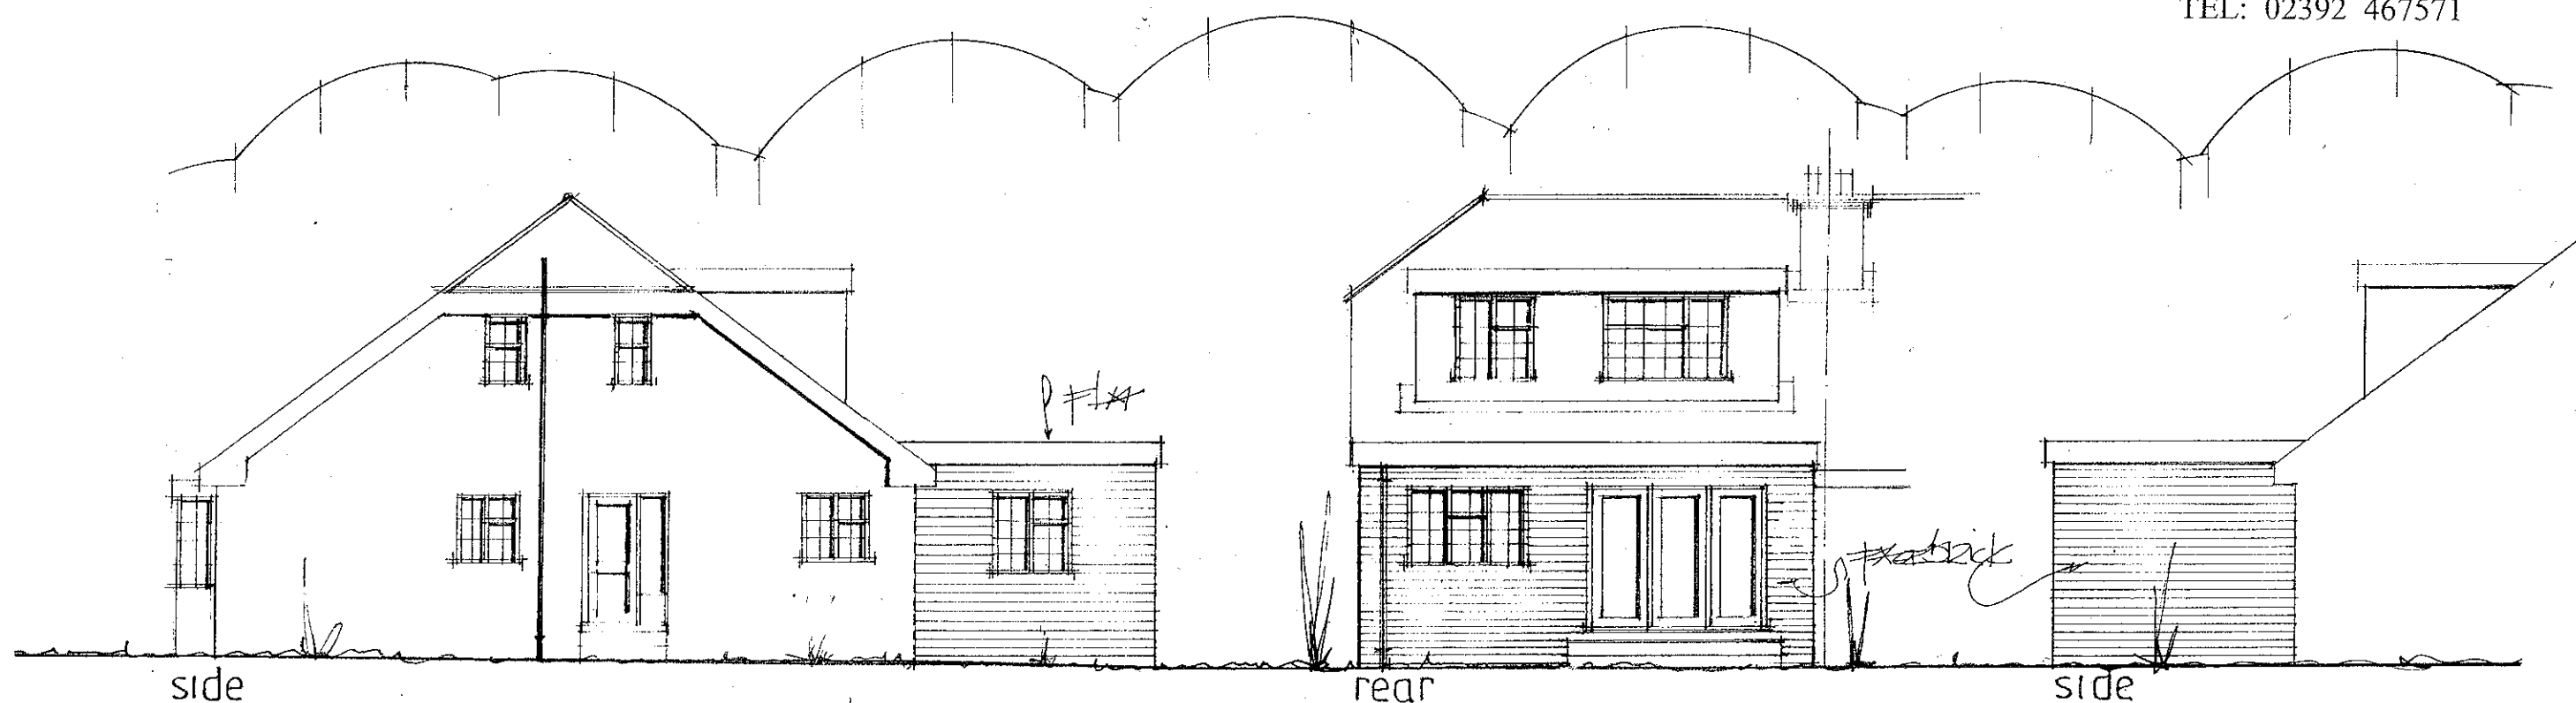

PROPOSED ELEVATIONS

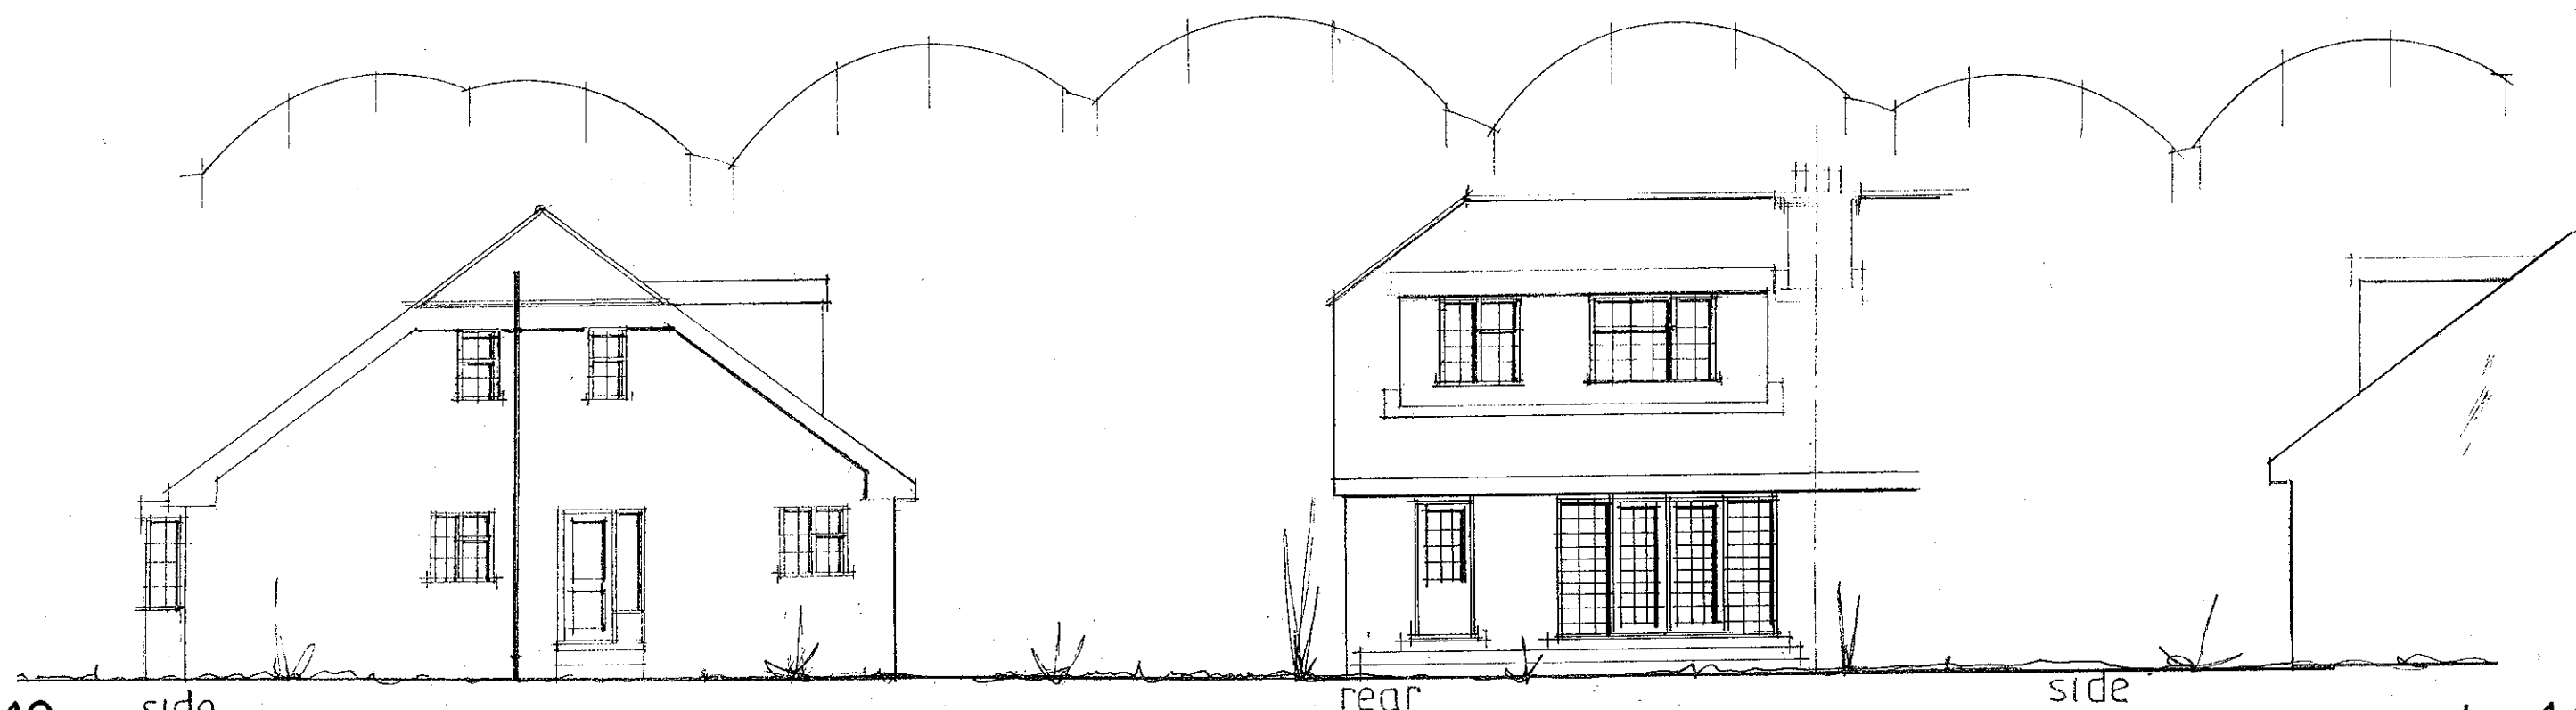

EXISTING ELEVATIONS

aug 12

scale 1:100