




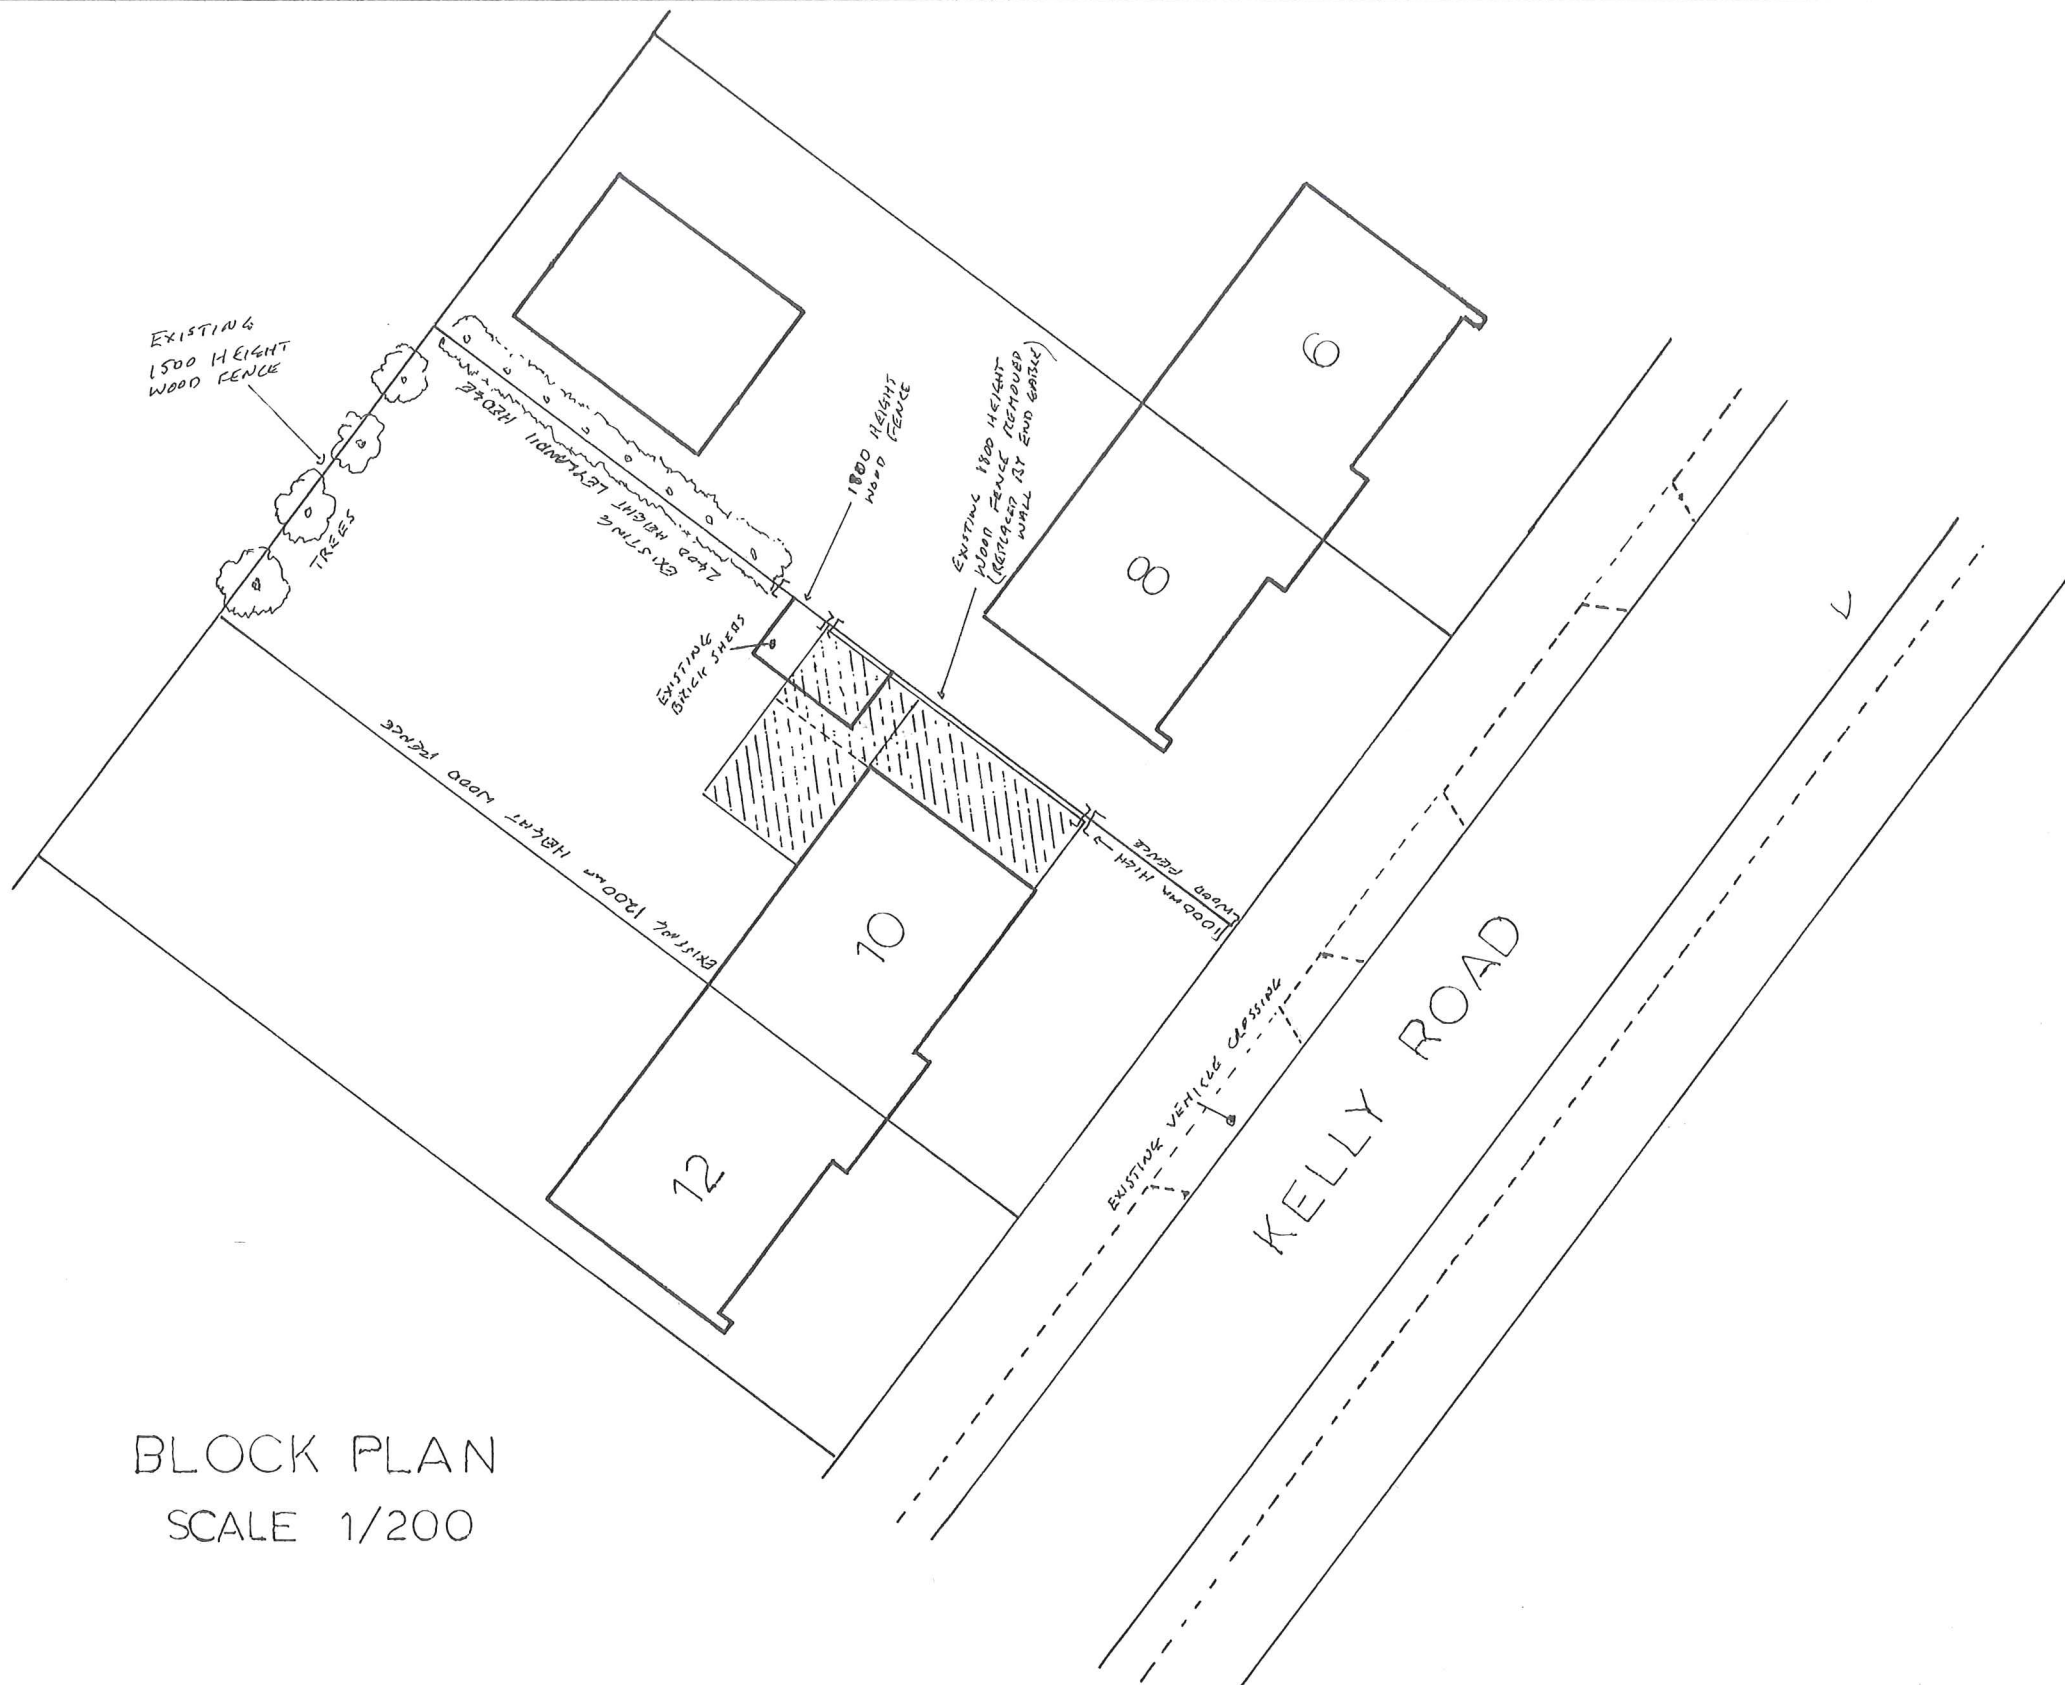

BLOCK PLAN
SCALE 1/200

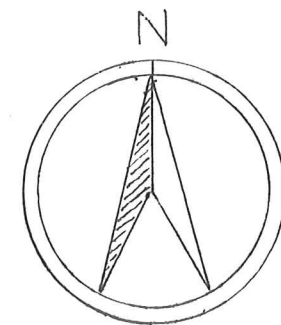

LOCATION PLAN
SCALE 1/2500

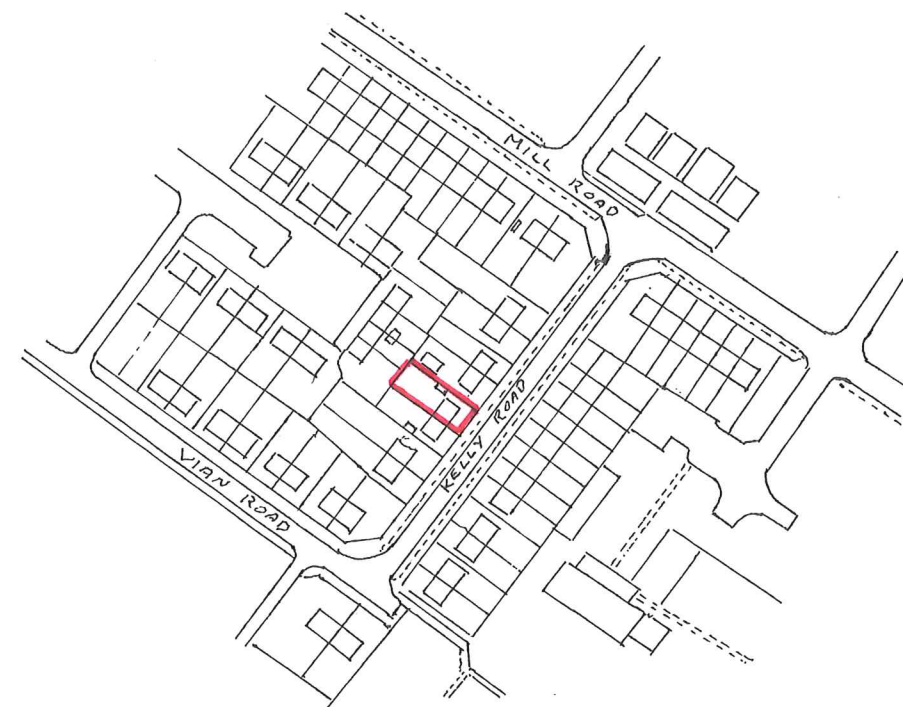

PROPOSED EXTENSION TO:	
10 KELLY ROAD	
WATERLOOVILLE	
PO7 5UL	
SCALE 1/200 & 1/2500	
DRG PAPER SIZE: A3	
MR & MRS S.BUNCE	27-06-12