


PROPOSED SINGLE STOREY SIDE/REAR ADDITION.
35, VIAN ROAD, WATERLOOVILLE, HANTS.
 FOR MR G.A. WALBURN.

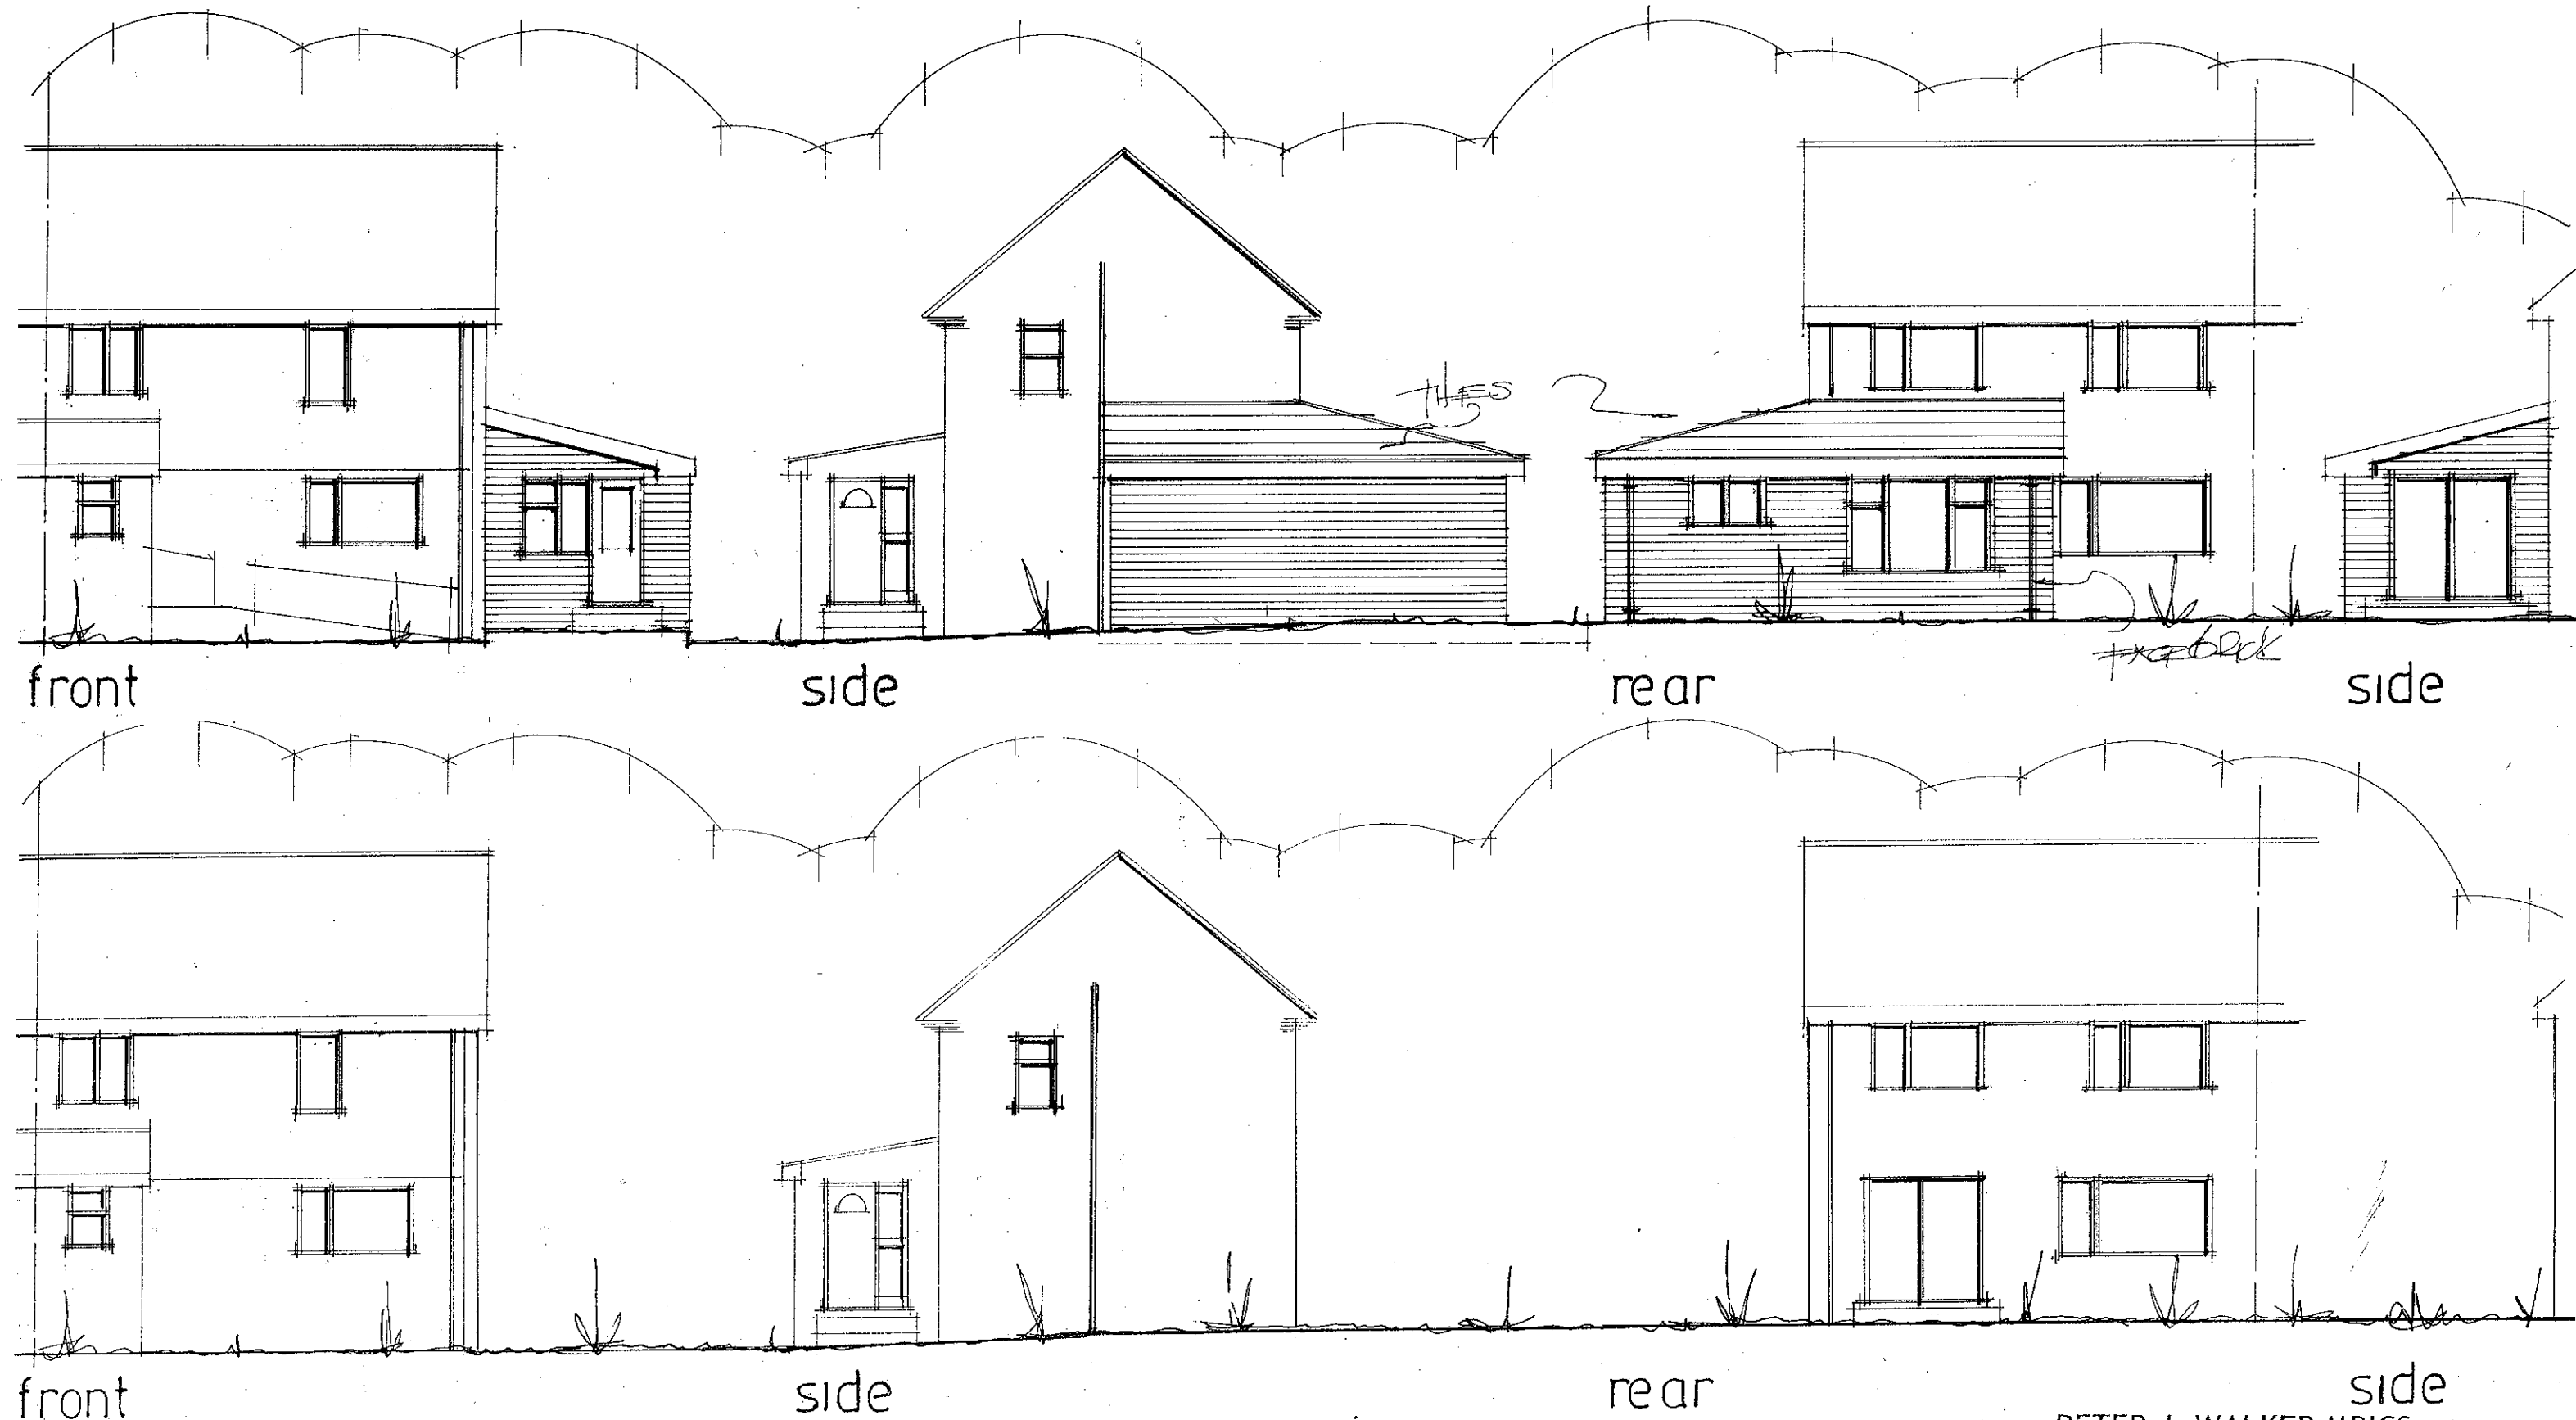

date july 2012
 scale 1:50

PETER J. WALKER MRICS
 CHARTERED SURVEYOR
 182 SEAFRONT, HAYLING ISLAND, HANTS
 PO11 9 AN