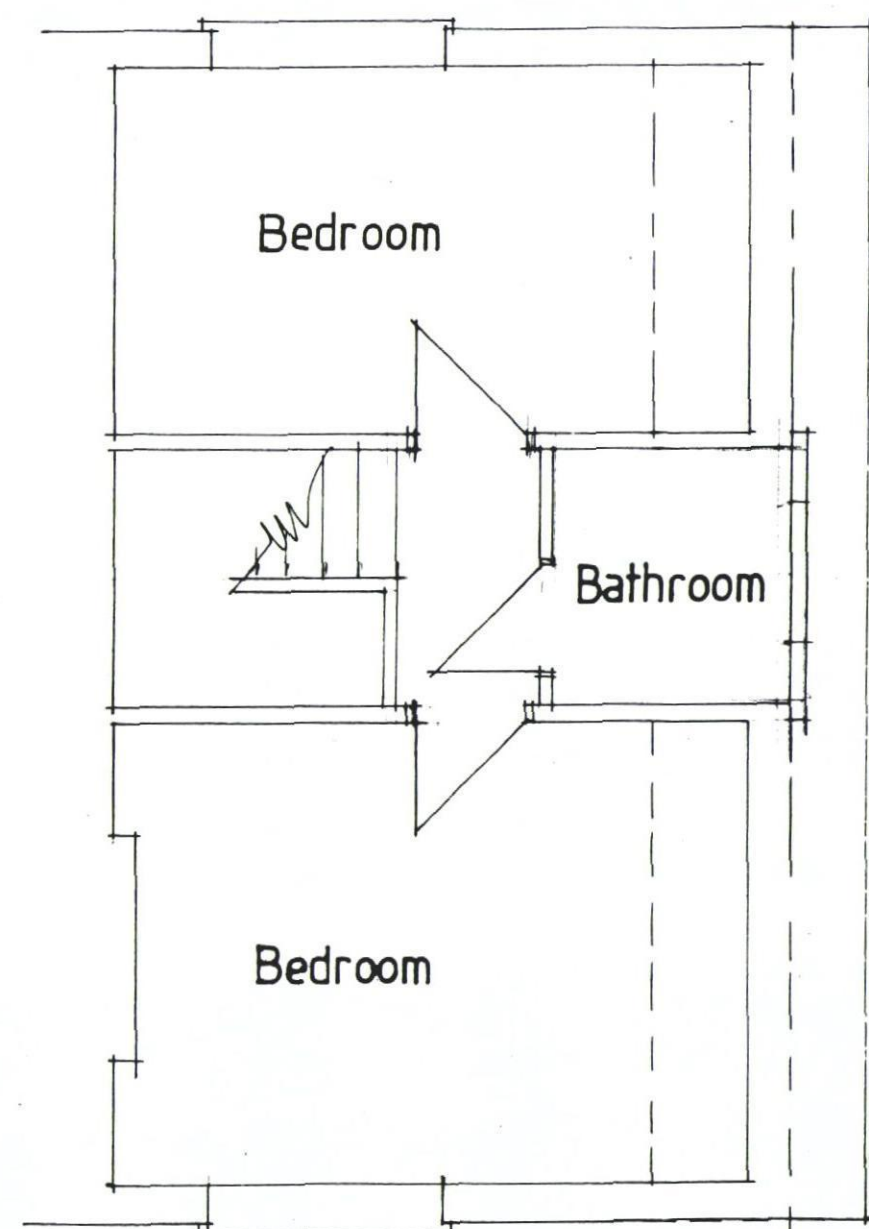
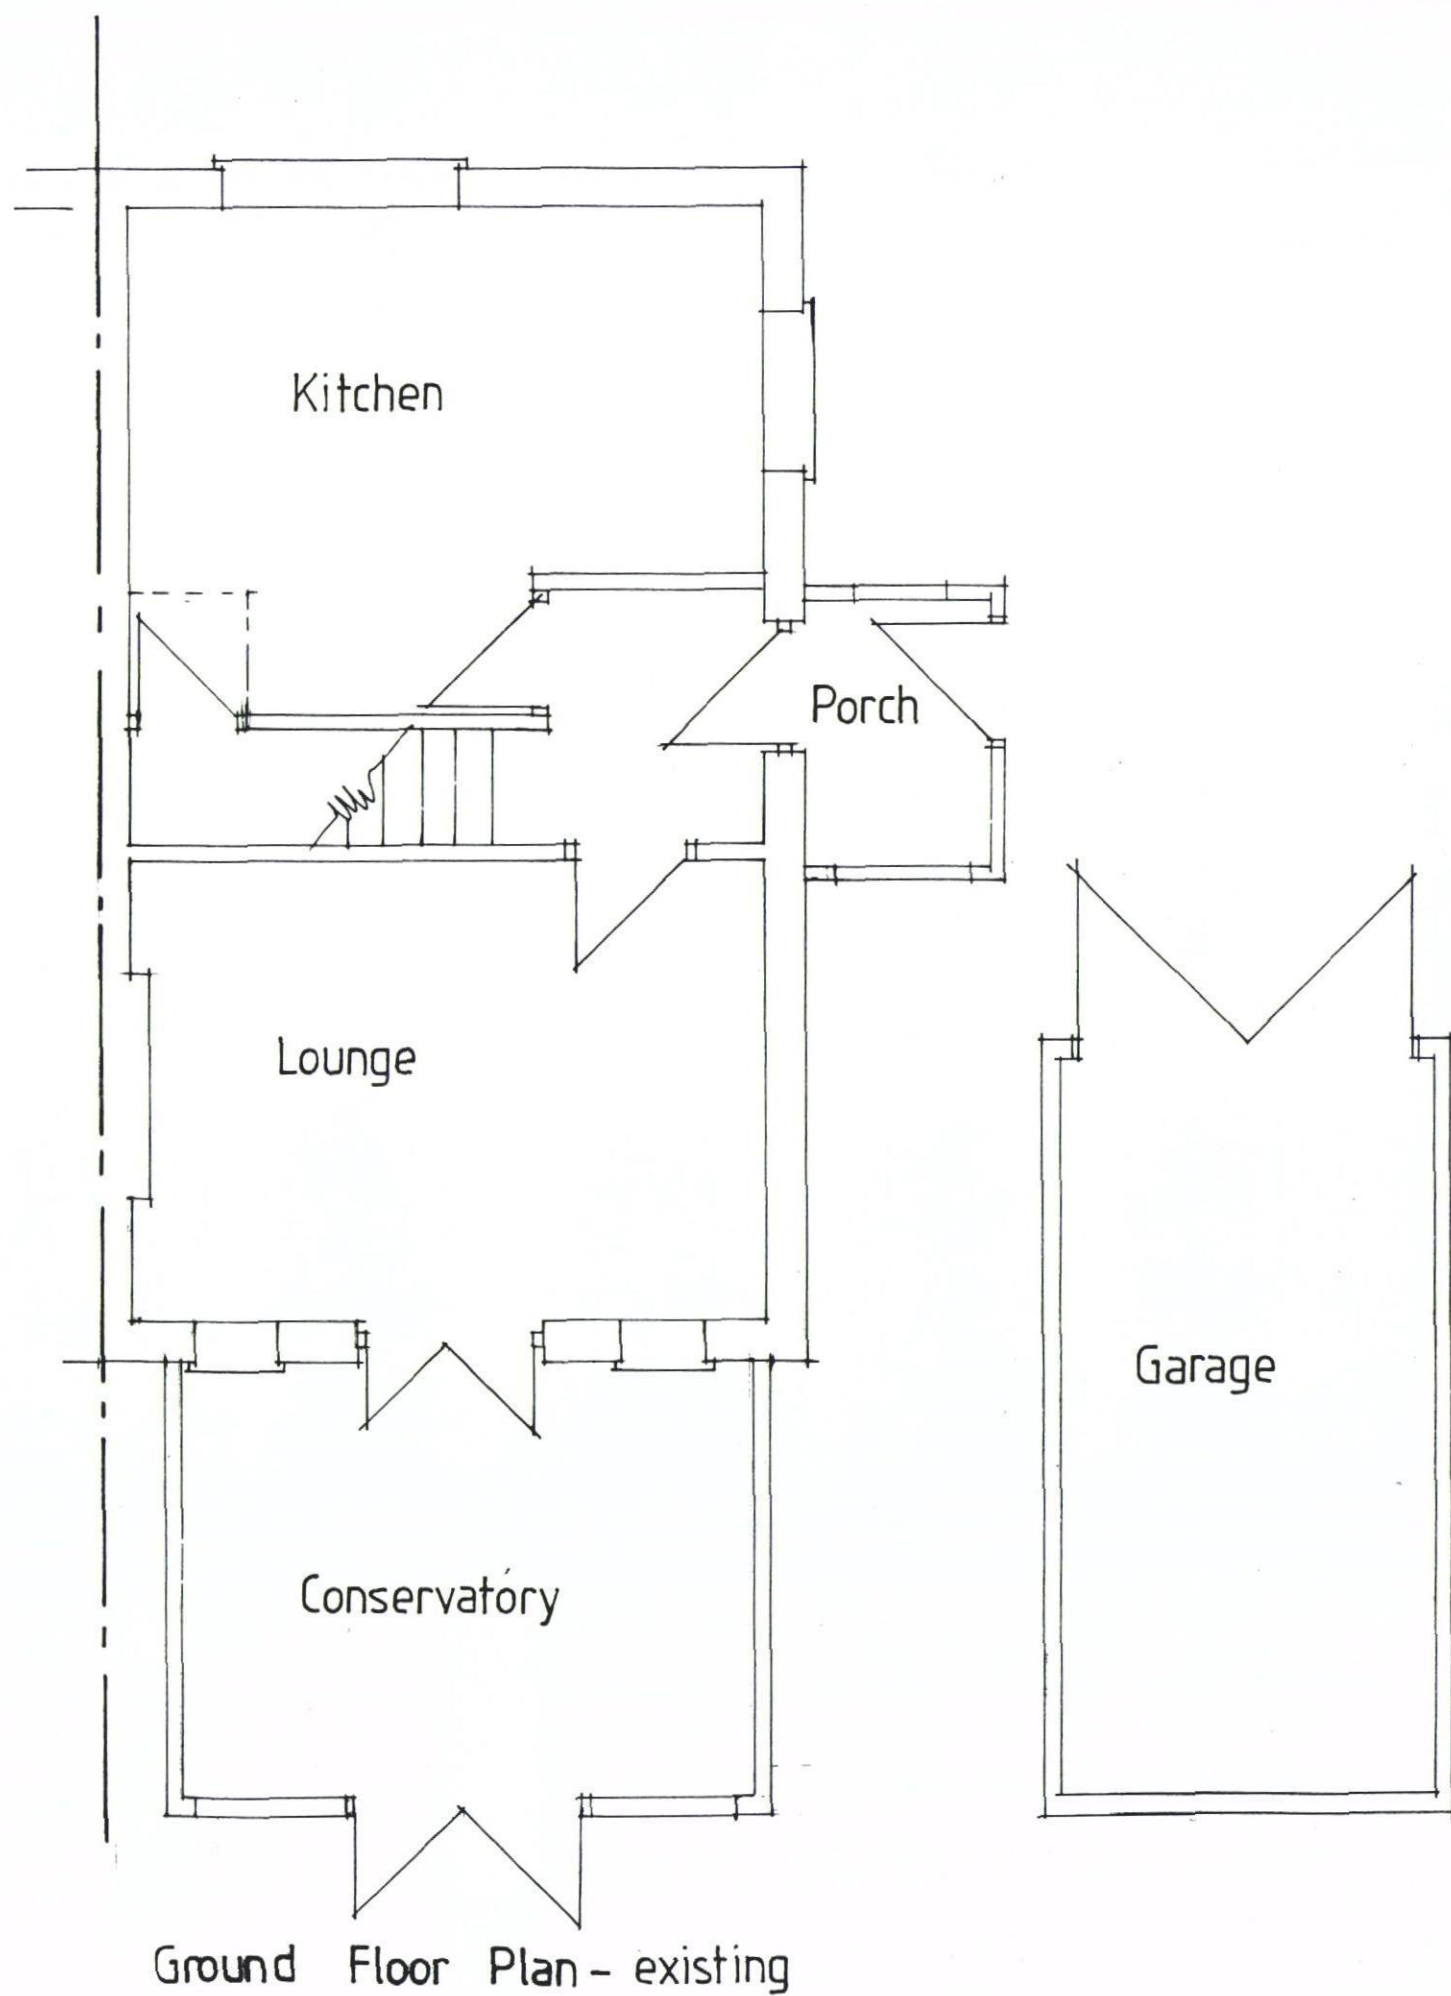


40 Selsmore Road
Hayling Island

SCALE 1:50

JANUARY 2013