
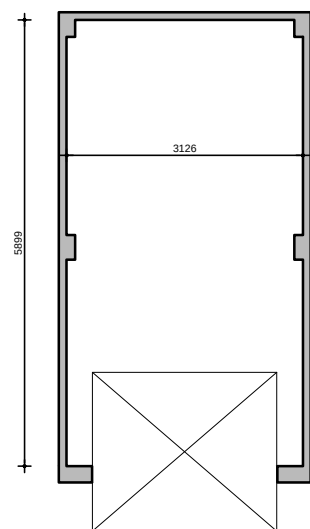


GAR1 - GAR3

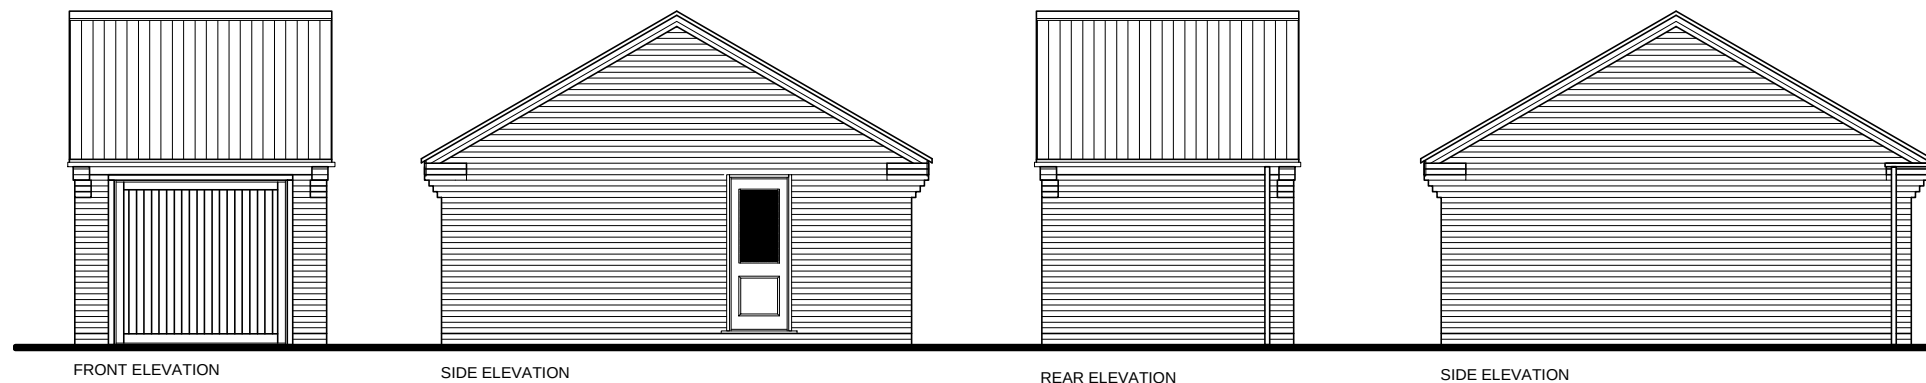

New Lane
Havant

Jan 2012
1:100 @ A3

Garages Plans & Elevations

NLH/GAR/01