PERMIT

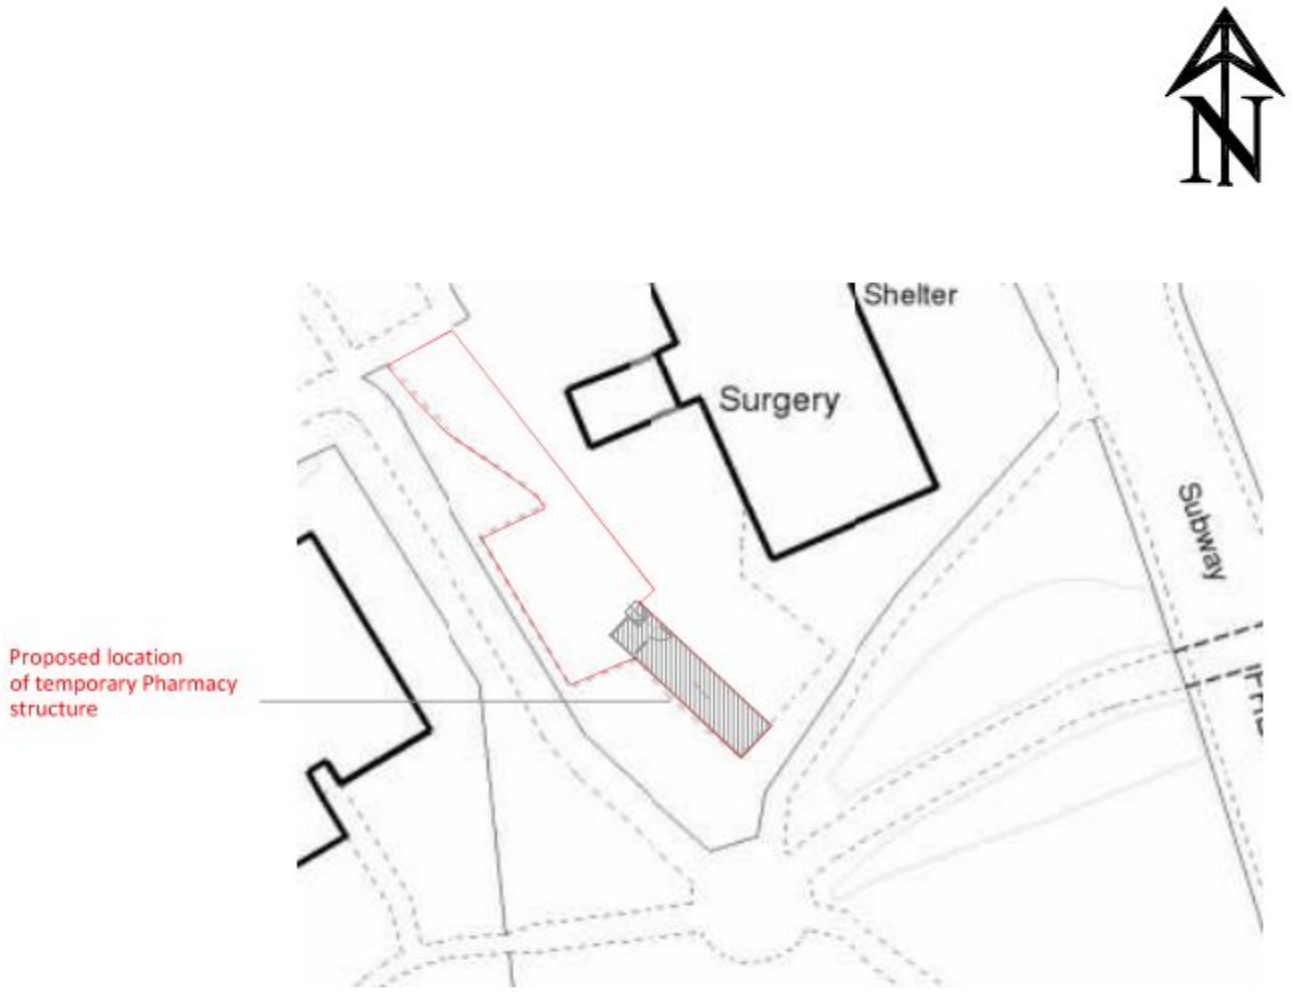

CLIENT: L. Rowland & Co. (Retail) Ltd.
PROJECT TITLE: Lavendar Road
PROJECT TITLE: Temporary Pharmacy
DRAWING TITLE: Proposed Block Plan

DATE: Sept 11 SCALE: 1:500@A3
CAD REF: PL DWG NO: PL02/1493

DATE	REV	DESCRIPTION

SJM
SURVEYORS
Corporate Building Surveyors and Engineers

DRAWN BY

KERRY JONES
BSc (Hons)

t:01691 898560
e:kerr@sjmsurveyors.co.uk

6 Courtyard Terrace, Church Street, Chirk
Wrexham LL14 5EZ
t:01691 898560 f:01691 898561