
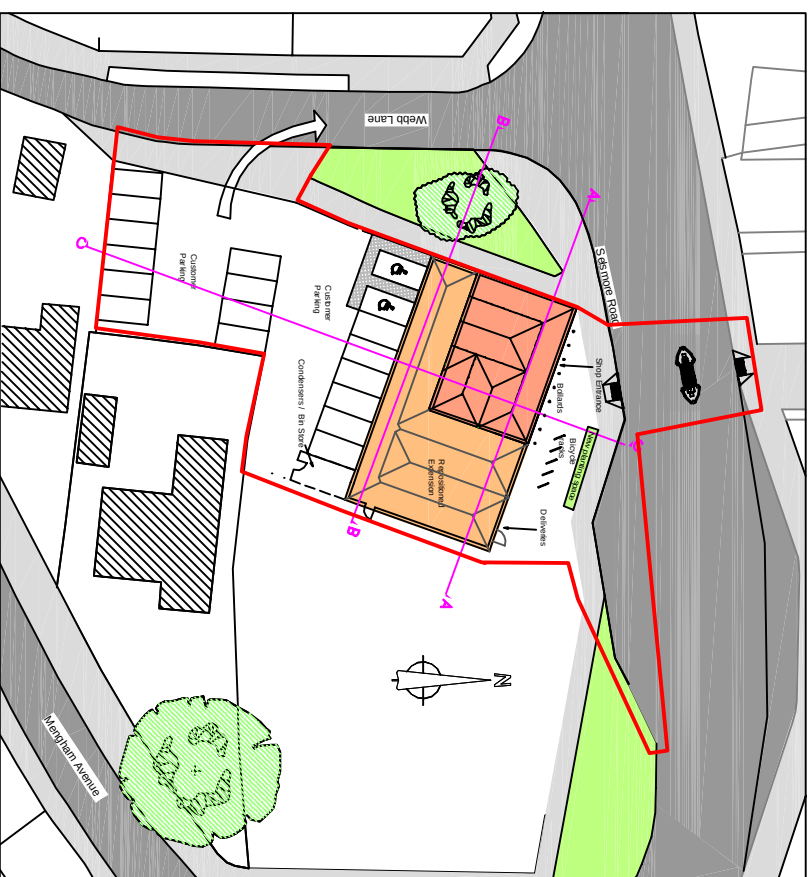


Rose in June - Proposed Sections

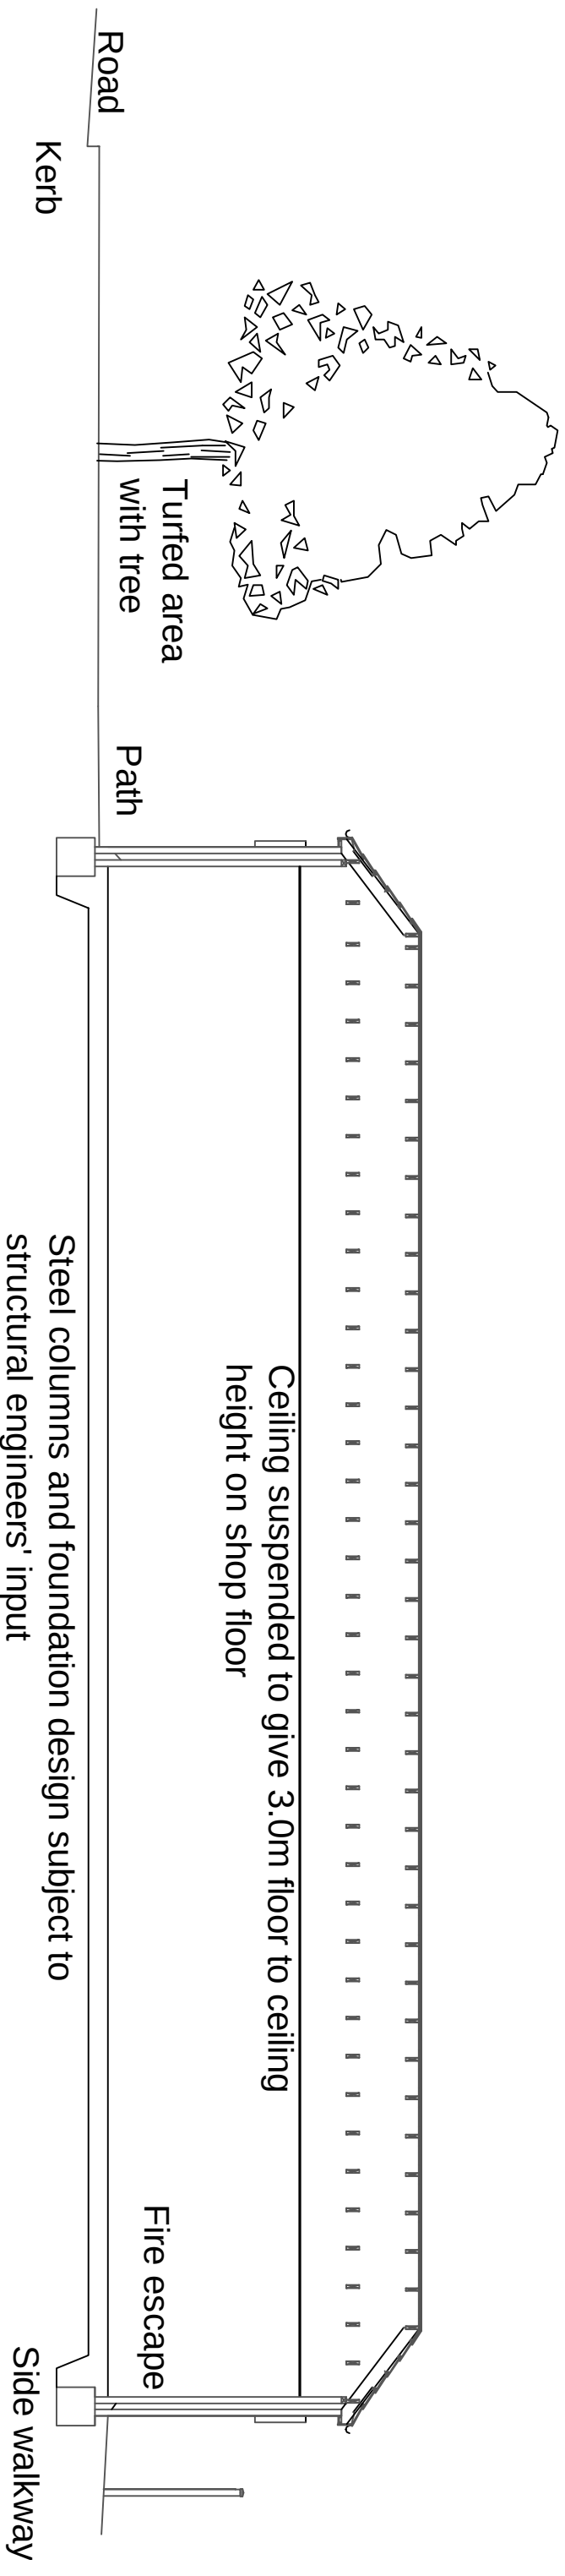

Section B-B

[illegible]

drawing no.	revision
P - 012	B
date	scale at A3
24/01/13	1:100
job no.	
SNBC251803	

**Building & Project
Consultancy**

savills

2 Charlotte Place
Southampton
SO14 0TB
t 02380 713 900
f 02380 713 901
e afrazer@savills.com