

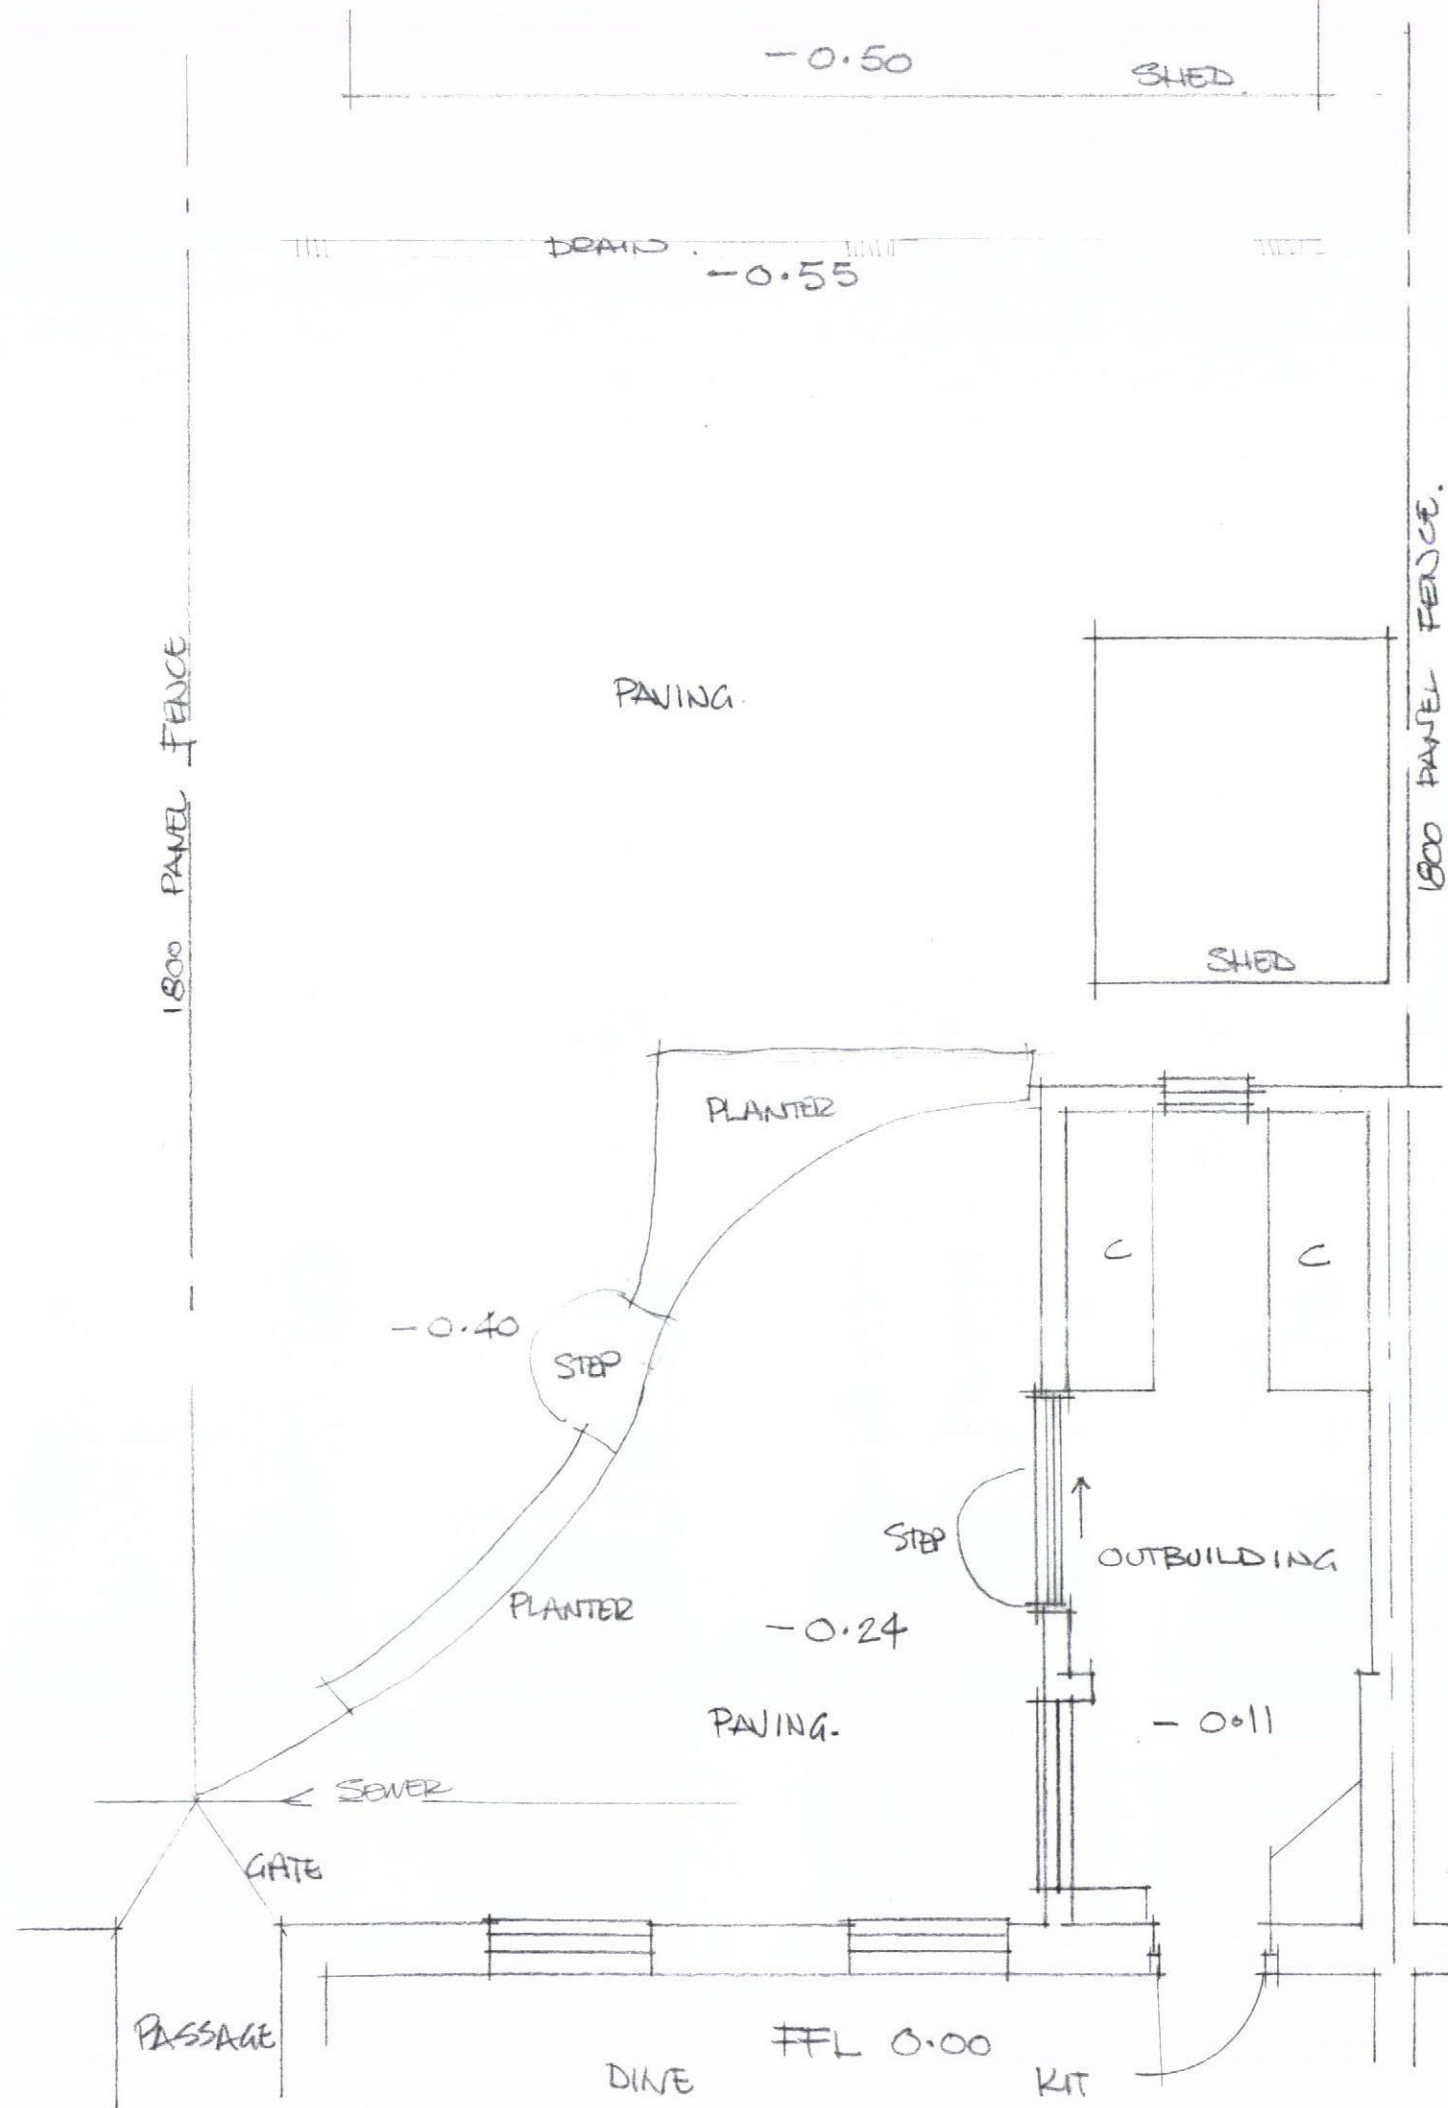


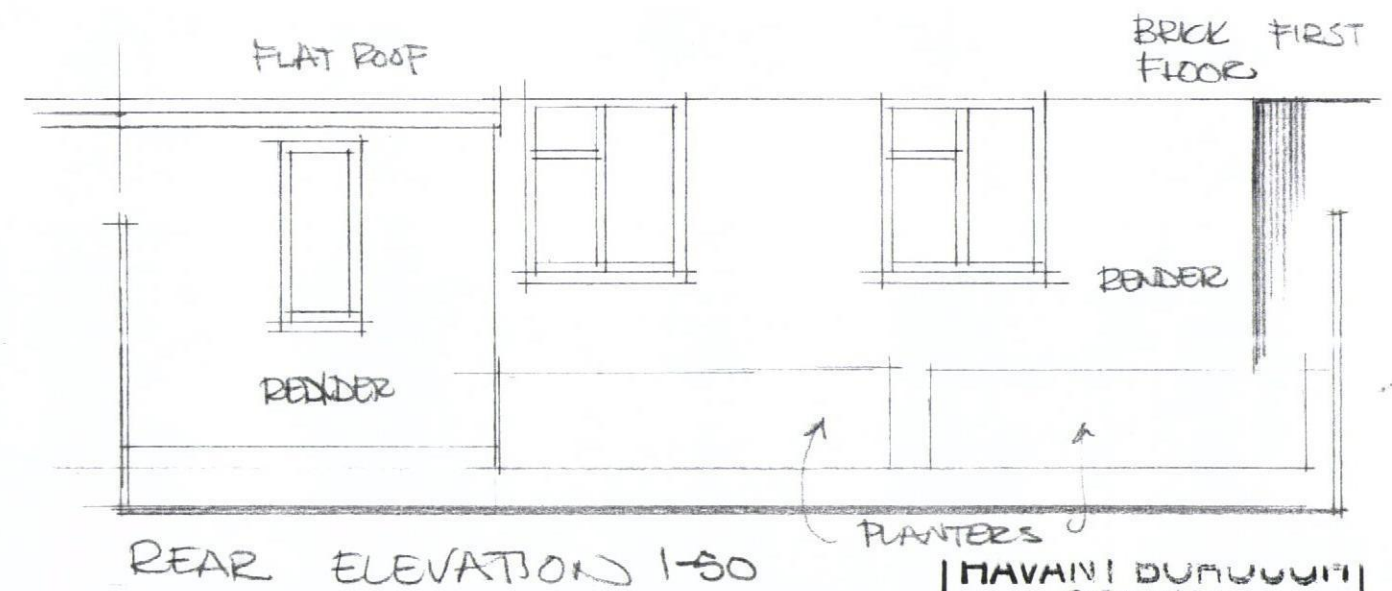

0 1 2 3 4 5M
1:50

PAGE SIZE A3.

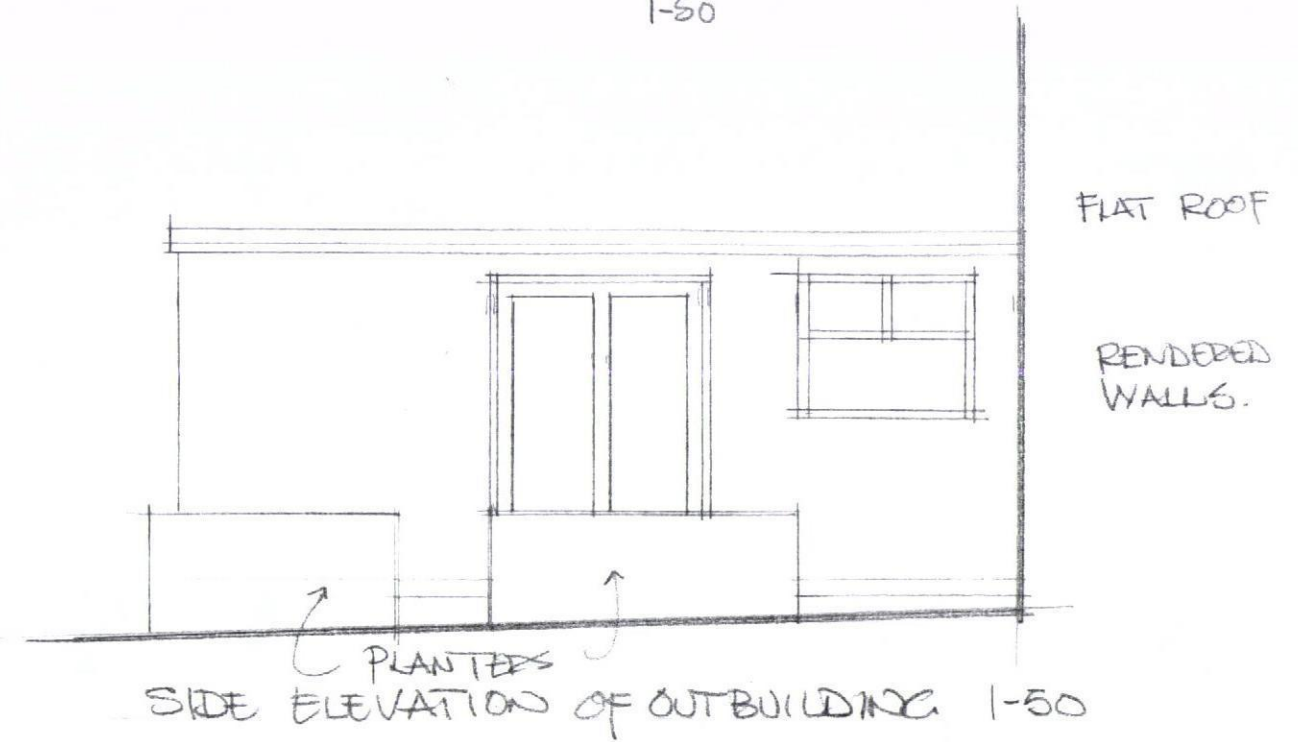

HAVANT BOROUGH COUNCIL
20 SEP 2012
RECEIVED

PLAN 1:50

SURVEY OF
13 ELLISFIELD ROAD
LEIGH PARK
HAVANT PO9 5AY.
JULY 2012 SCALE 1:50 DRG 1.