


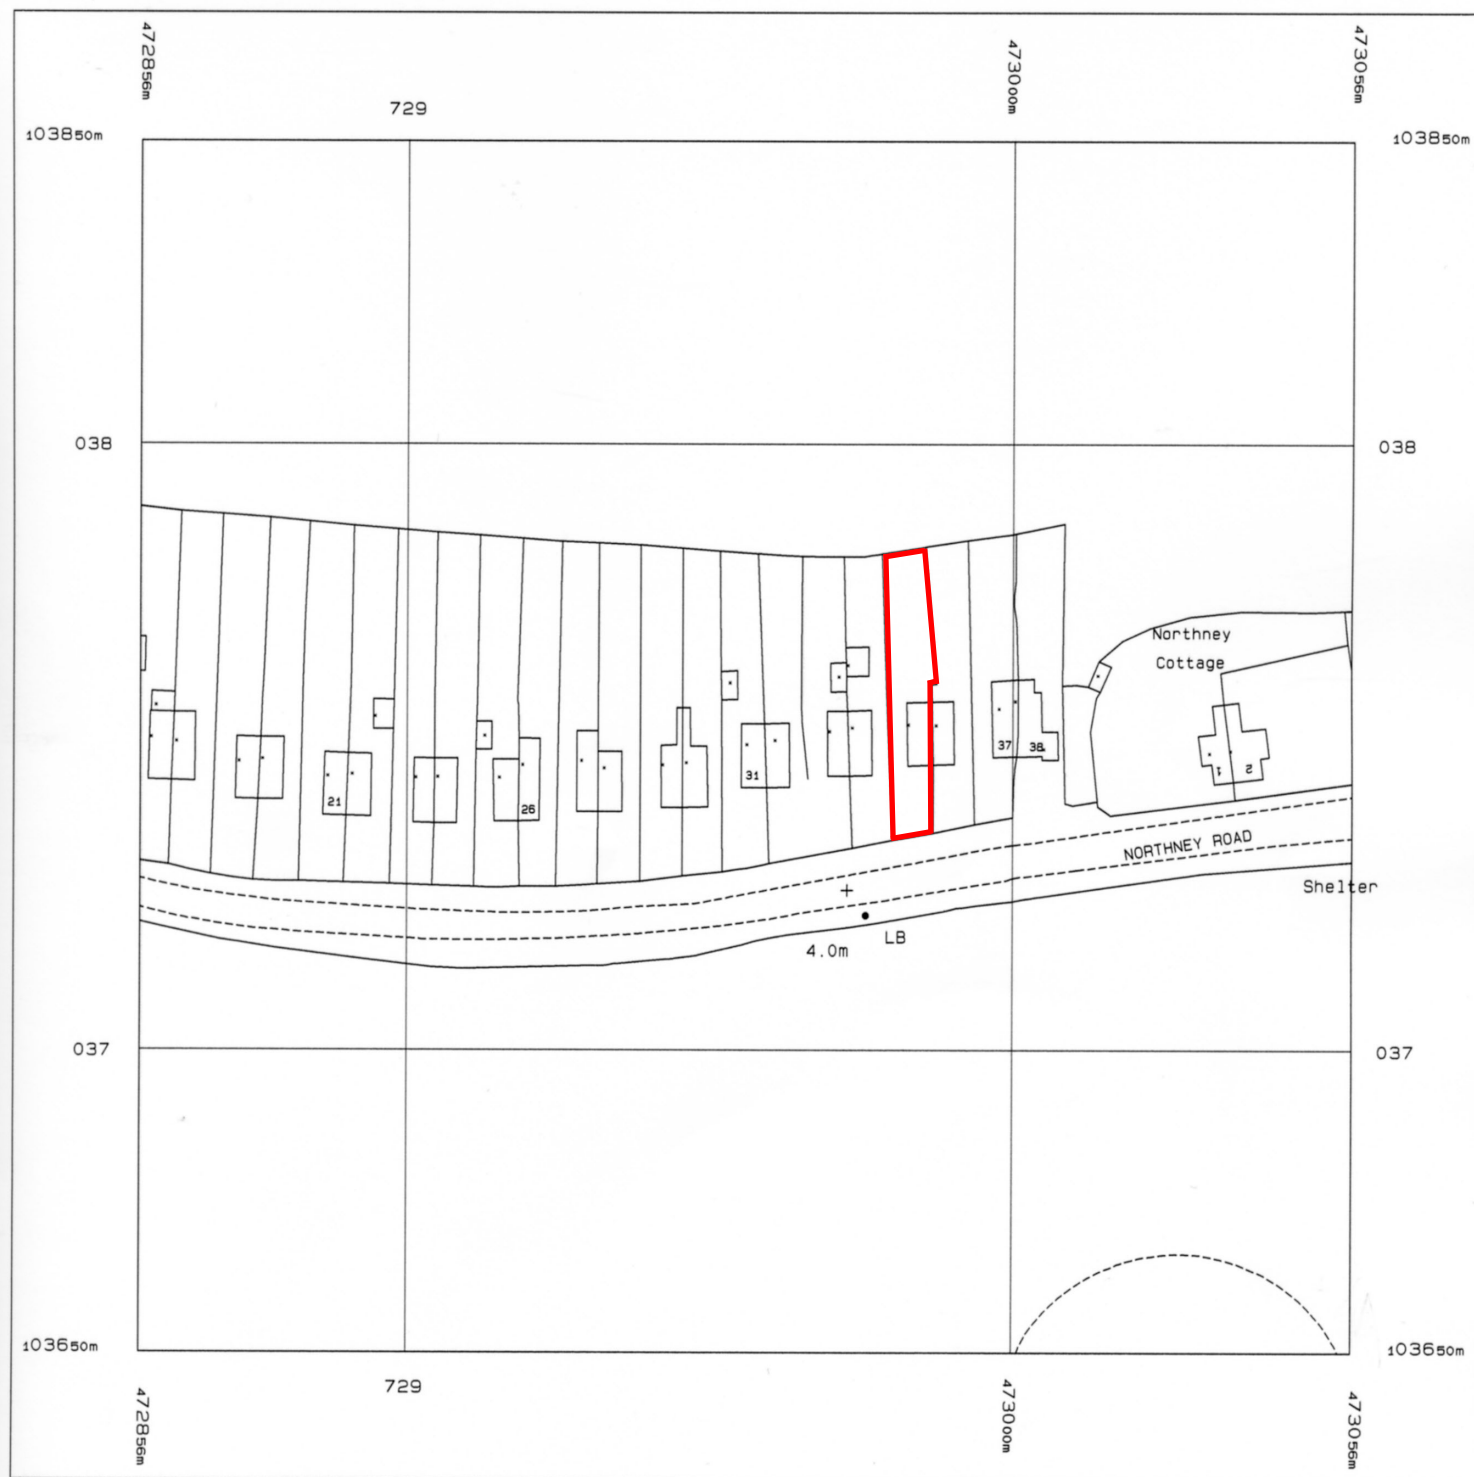


Site Location Plan 35 Northney Road, H.I.

Produced 01 Sep 2004 from Ordnance Survey digital data and incorporating surveyed revision available at this date. © Crown Copyright 2004.

Reproduction in whole or in part is prohibited without the prior permission of Ordnance Survey.

Ordnance Survey, the OS symbol and Superplan are registered trade marks of Ordnance Survey, the national mapping agency of Great Britain.

Scale 1: 1250
at A4 paper size

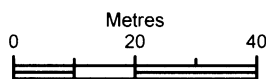

Scale 1:1250

National Grid sheet reference at centre of this Superplan: SU7203

The representation of a road, track or path is no evidence of a right of way.

Supplied by Dome Map Services
Serial No. 00012708

This Superplan product does not contain all recorded map information.

Centre Coordinates: 472956 103750