


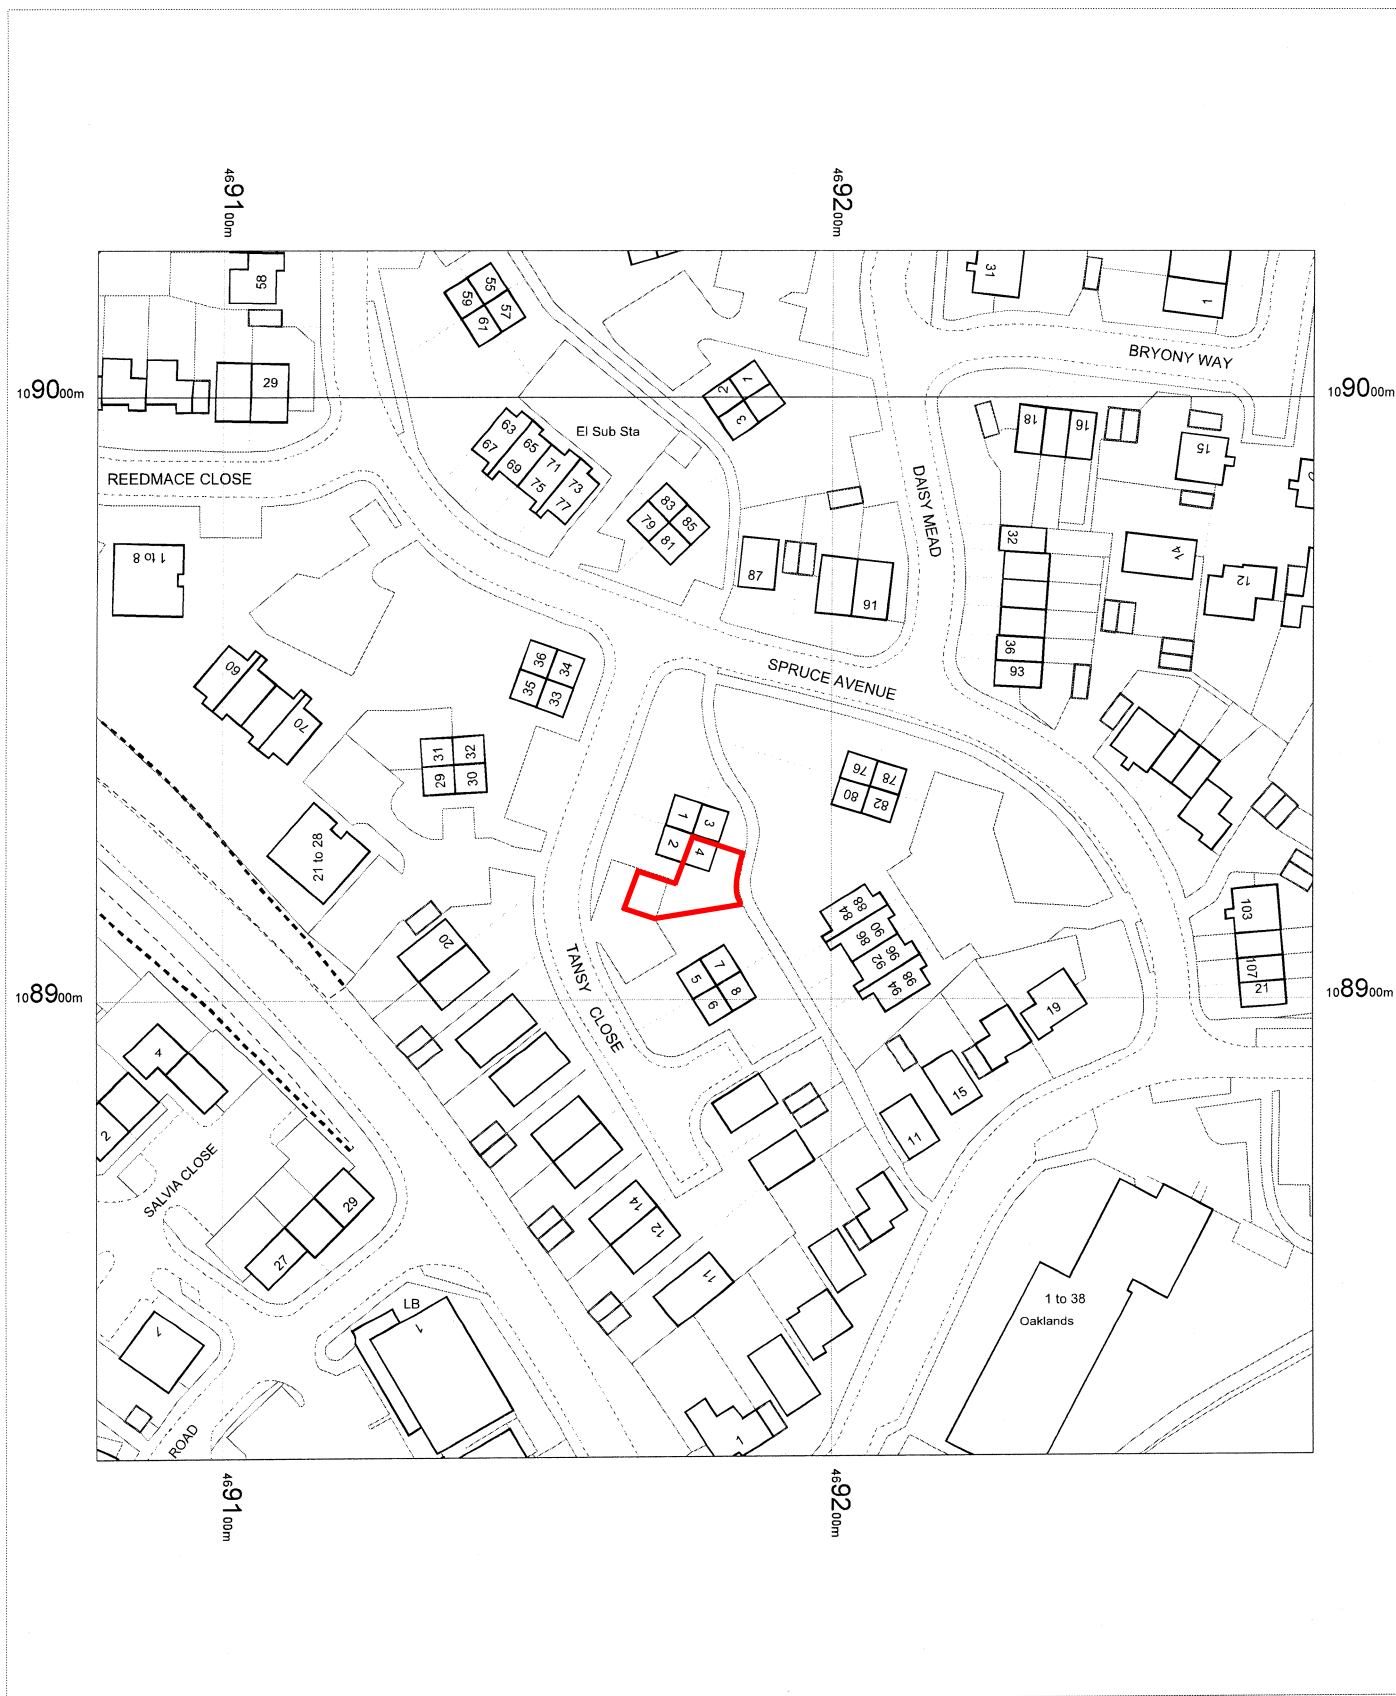

OS Mastermap
17 May 2012, ID: BW1-00150975
www.blackwellmapping.co.uk

1:1250 scale print at A4, Centre: 469179 E, 108924 N

©Crown Copyright. Licence no. 100041040

Mapping
sourced from

OS Ordnance
Survey

BLACKWELL'S
www.blackwellmapping.co.uk

TEL: 0114 268 7658
maps.sheffield@blackwell.co.uk