



EXISTING

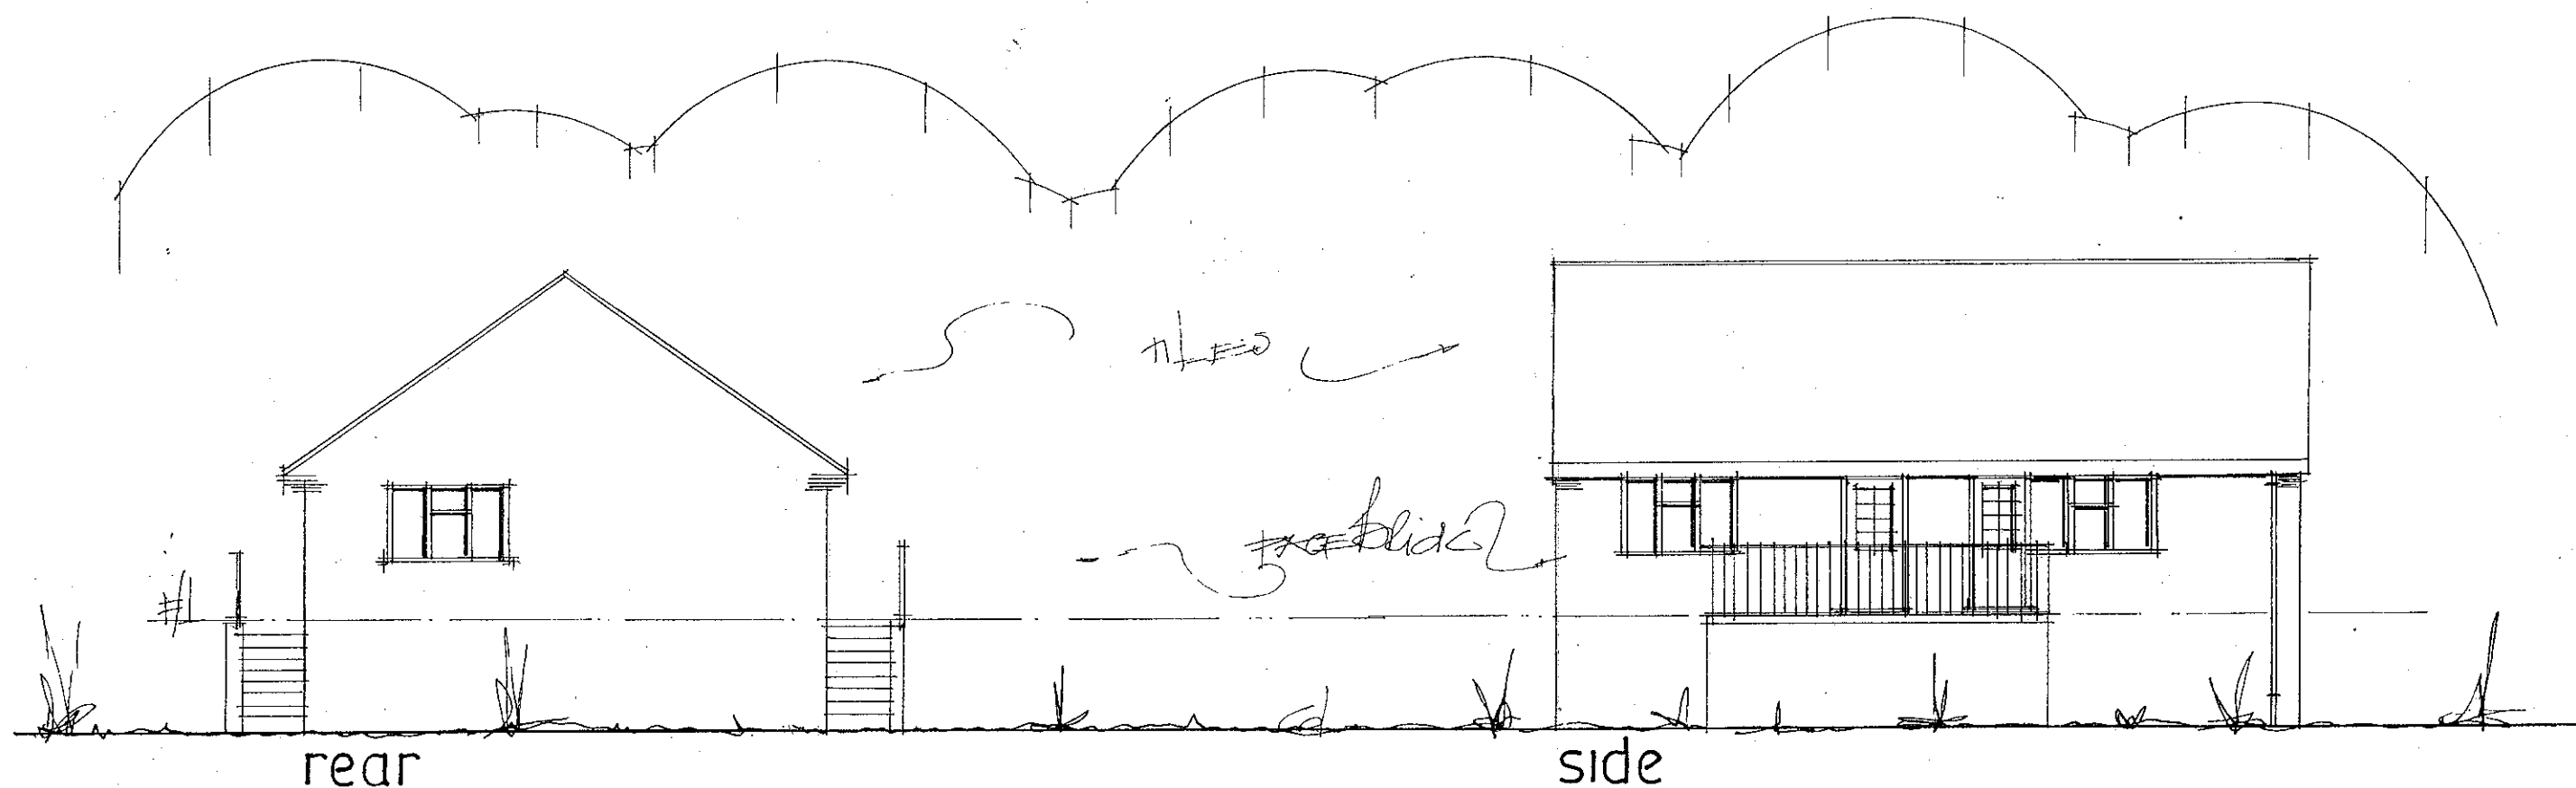

**PROPOSED SIDE ADDITION.
1A, TRELOAR ROAD, HAYLING ISLAND, HANTS.
FOR MR&MRS P. CHRISTIE.**

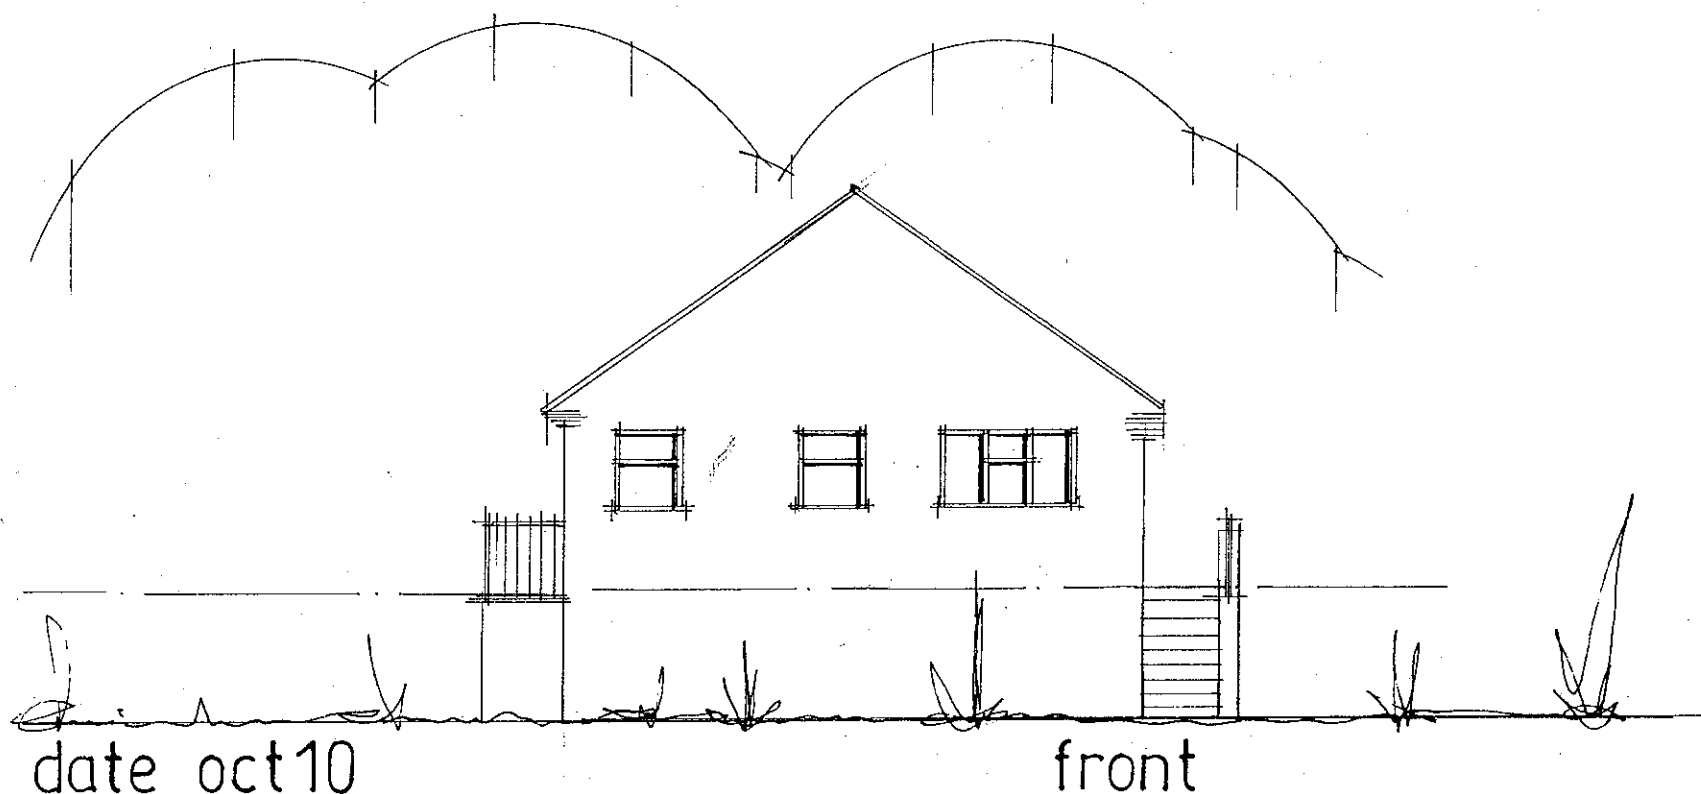

date oct10
scale 1:100

front

PETER J. WALKER MRICS
CHARTERED SURVEYOR
182 SEAFRONT, HAYLING ISLAND, HANTS
PO11 9 AN

TEL: 02392 467571