PERMIT

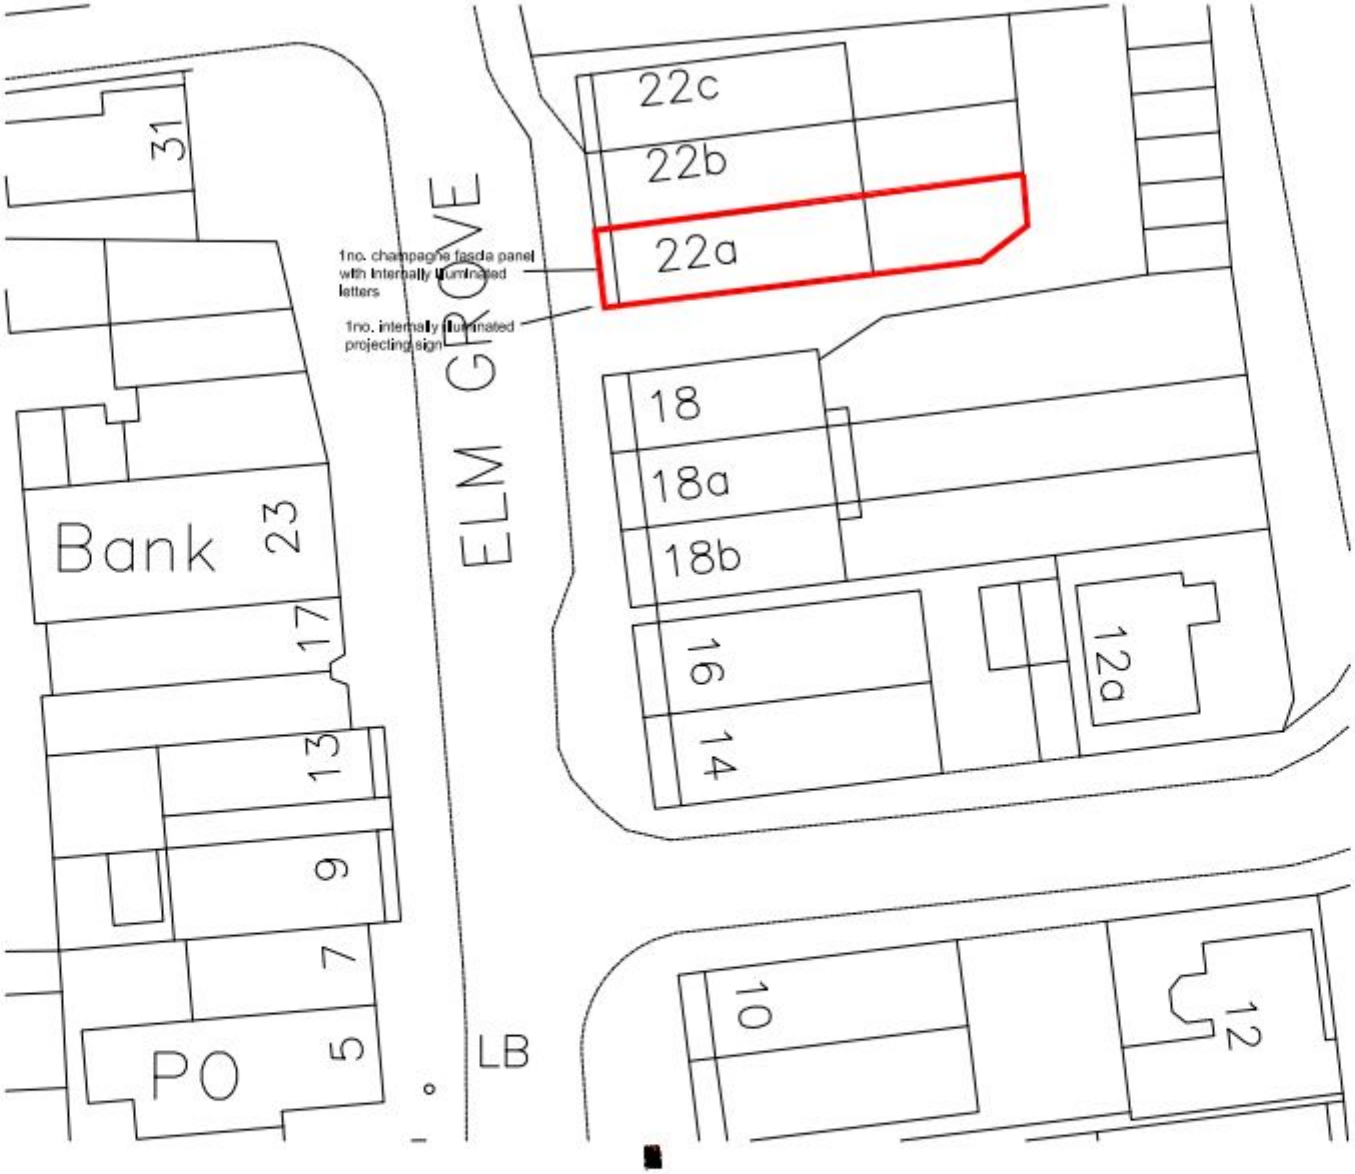

ATELIER

rev		by	date

atelier design concepts limited,
unit j, lombard business park,
20-26 purley way, croydon cr0 3jp
t 020 8684 2518
f 020 863 4131
e studio@atellerdesignconcepts.co.uk
www.atellerdesignconcepts.co.uk

all dimensions to be verified on site. unauthorised reproduction of information herein is strictly forbidden © 2010

client BARCLAYS BANK PLC

project 22 ELM GROVE
HAYLING ISLAND
HAMPSHIRE PO11 9EF

drawing no 174-424-601

drawing BLOCK PLAN

rev

drawn RB

scale 1:500@A4

date SEP'11