
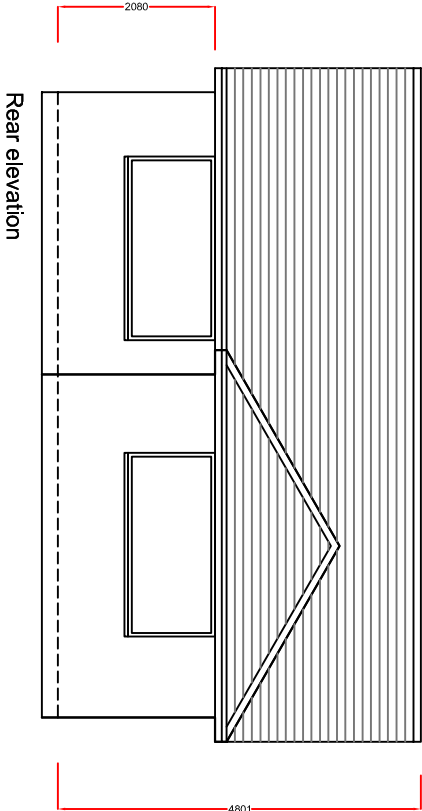
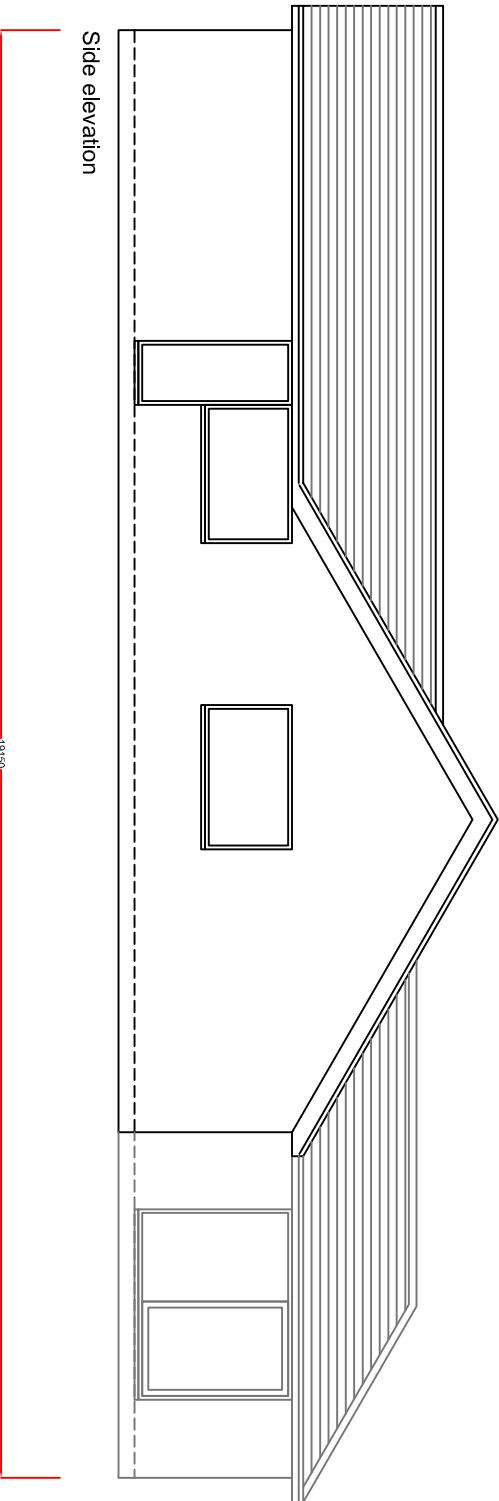


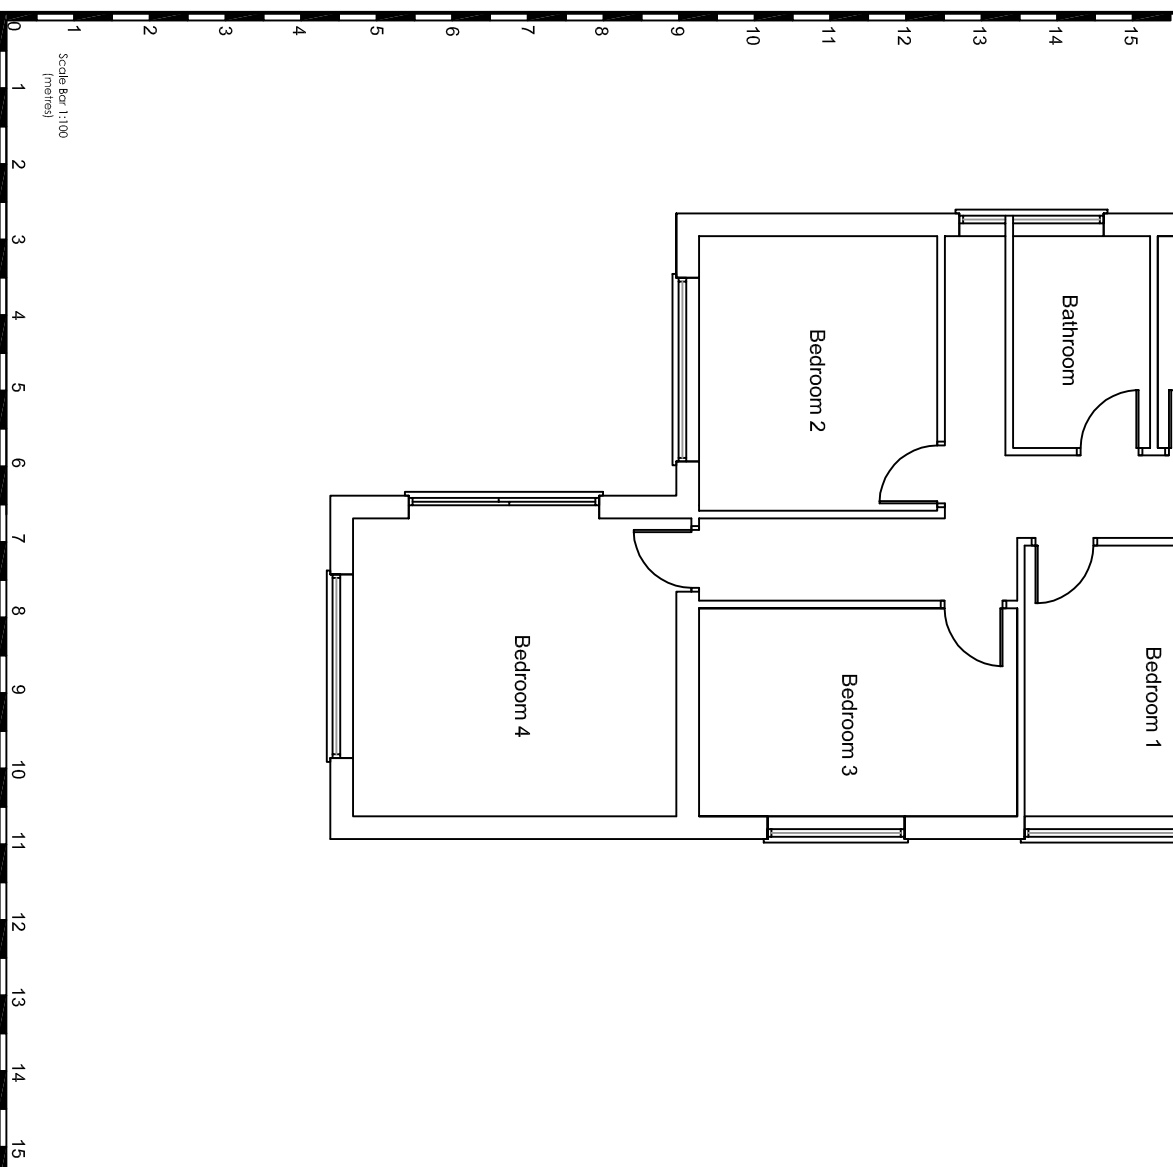

NOTES:

This drawing is the copyright of Anglian Home Improvements and must not be reissued, loaned or copied without their consent. EXISTING PHYSICAL BARRIER TO REMAIN All dimensions are in millimetres (mm) unless noted otherwise.

DO NOT USE FOR BASE LAYING PURPOSES

REVISIONS:



Drawing title: **EXISTING PLAN AND ELEVATIONS**

CONTRACT No.:	099/75310	Revision:		Page No.:	
---------------	-----------	-----------	--	-----------	--

Proposed: PVCu WHITE KNIGHT CONSERVATORY
at: 11 SALTERNS CLOSE
HAYLING ISLAND
HAMPSHIRE
PO11 9PL

For :..... MR LEGGETT

Drawers initials:	SEL	Scale:	1:100	Date:	07/11/2012
-------------------	-----	--------	-------	-------	------------

(Produced on A3 Paper)