


PROPOSED FIRST FLOOR

NOTE ALL HABITABLE ROOM DOORS OFF HALLWAY MARKED * TO BE FITTED WITH HALF HOUR FIRE RESISTING SELF CLOSING DOORS ALL PROTECTING STRUCTURE TO HALLWAY TO BE HALF HOUR FIRE RESISTING

PROVIDE SMOKE DETECTORS TO ALL FLOORS MAINS OPERATED AND INTERLINKED WITH BATTERY BACKUP.

S/D = SMOKE DETECTOR

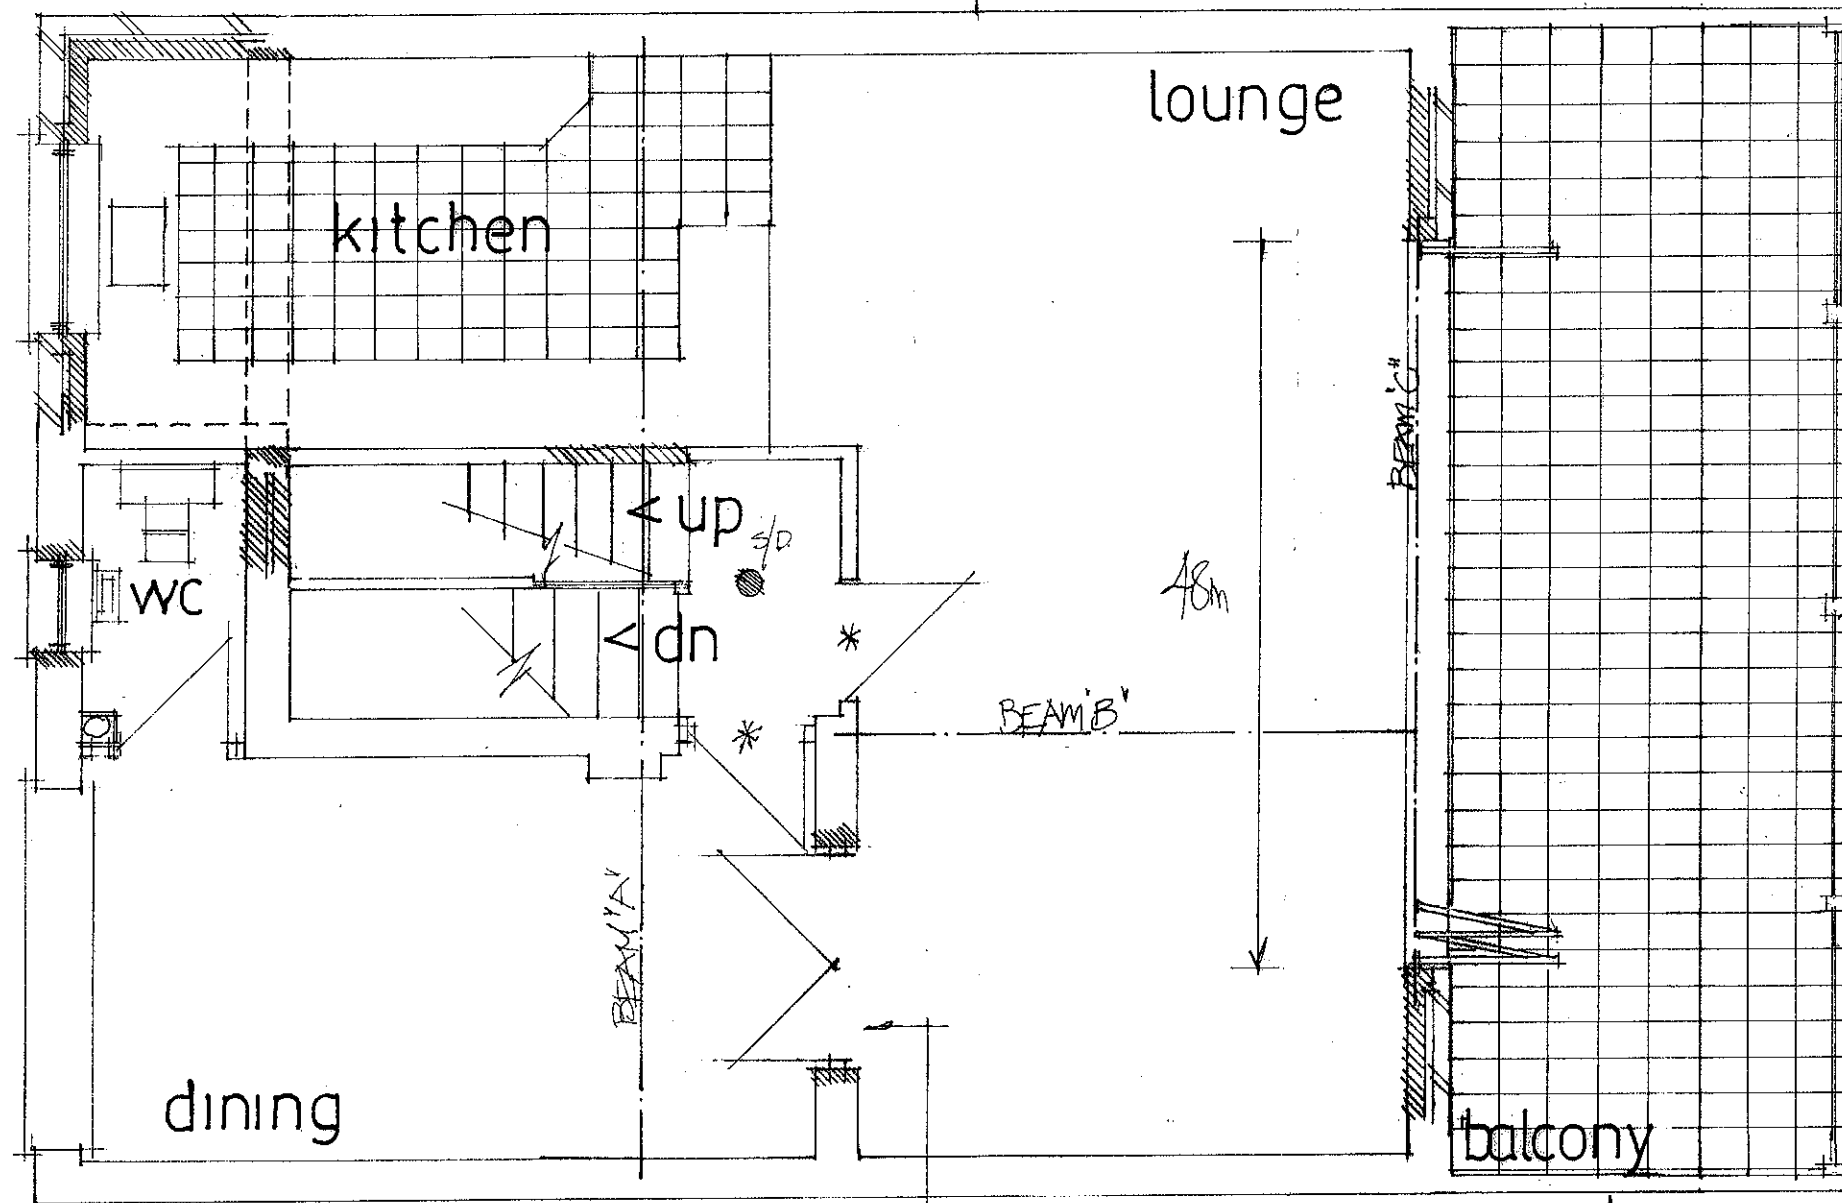

TAKE OUT EXISTING WINDOWS INSERT NEW BIFOLD DOORS MAKE GOOD WALLS AND PROVIDE NEW STEEL BEAM OVER SEE ENGINEERS CALCULATIONS

FORM NEW OPENING WITH DOUBLE DOORS AND NEW CATNIC LINTEL OVER.

FROSTED GLASS SIDE SCREENS

date oct 2012
scale 1:50

PROPOSED ALTERATIONS AND ADDITIONS.
16, BRACKLESHAM ROAD, HAYLING ISLAND, HANTS.
FOR MR & MRS J. HEWSON.

PETER J. WALKER MRICS
CHARTERED SURVEYOR
182 SEAFRONT, HAYLING ISLAND, HANTS
PO11 9 AN

TEL: 02392 467571