



Andrew R Dunks

BSc(Hons) MRICS MBEng

Chartered Surveyor and Building Engineer

Unit 1, Brambles Enterprise Centre


Waterlooville, Hants, PO7 7TH

Tel: (023) 9225 3034


e-mail: plans@dunks.freemove.co.uk

These Plans have been prepared for the purpose of obtaining Planning Permission and/or Building Regulation Approval for the work shown thereon only and should not be used for any other purpose.

© These Plans remain the copyright of the architect and must not be copied or reproduced in any way without written permission with the exception of Local Authorities for Planning Purposes

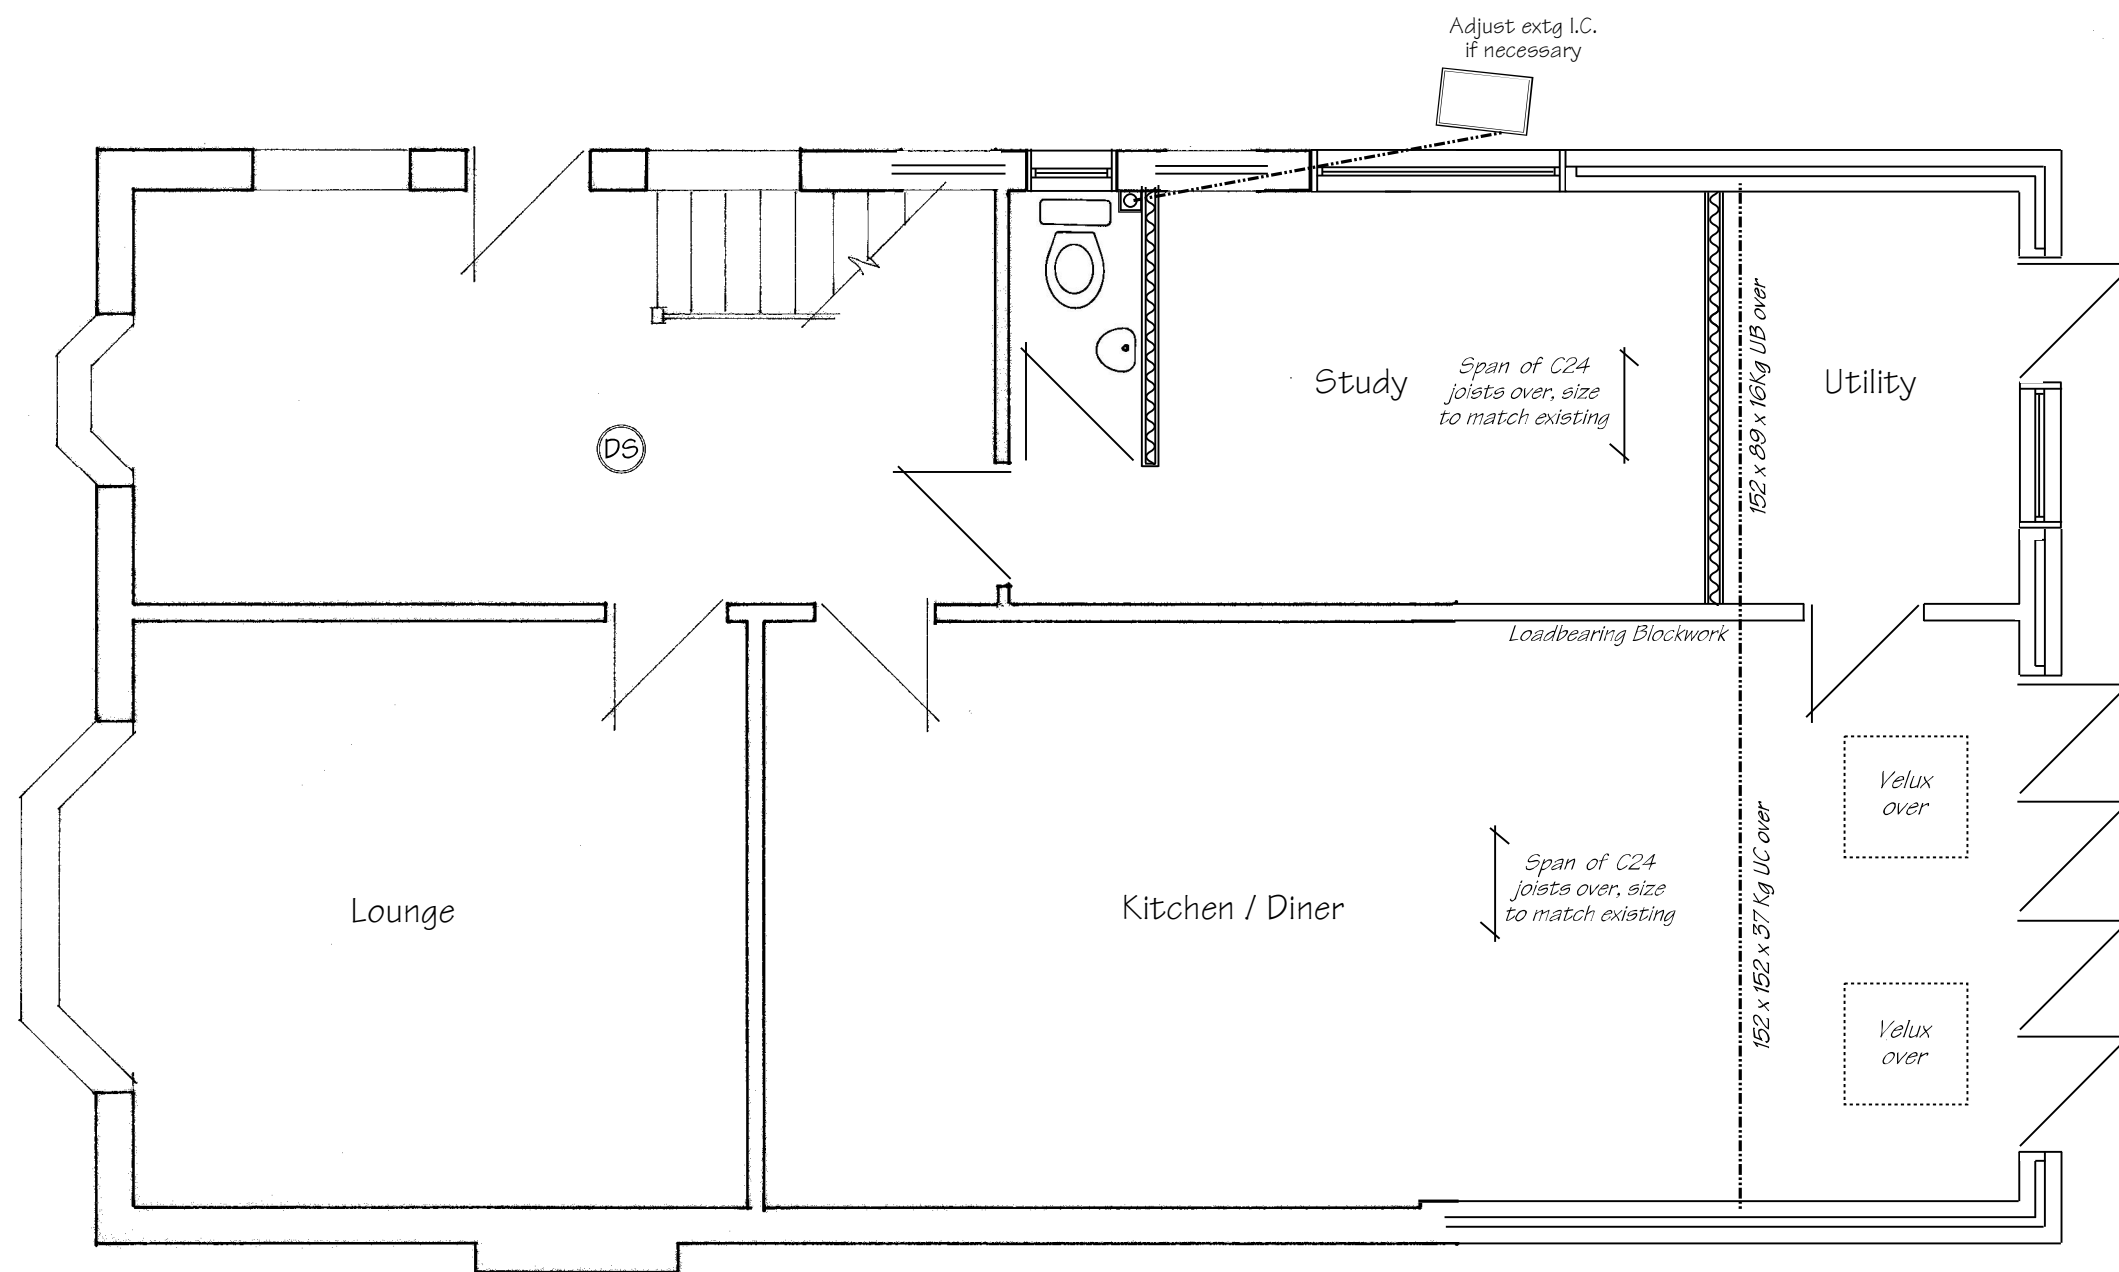

Proposed Ground Floor Plan

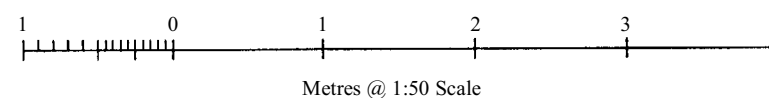

Proposed Rear Extension
79 The Dale
Widley, Waterlooville
For Mr & Mrs Cornwell
Scale - 1:50 at Page Size A3
Date - October 2011