



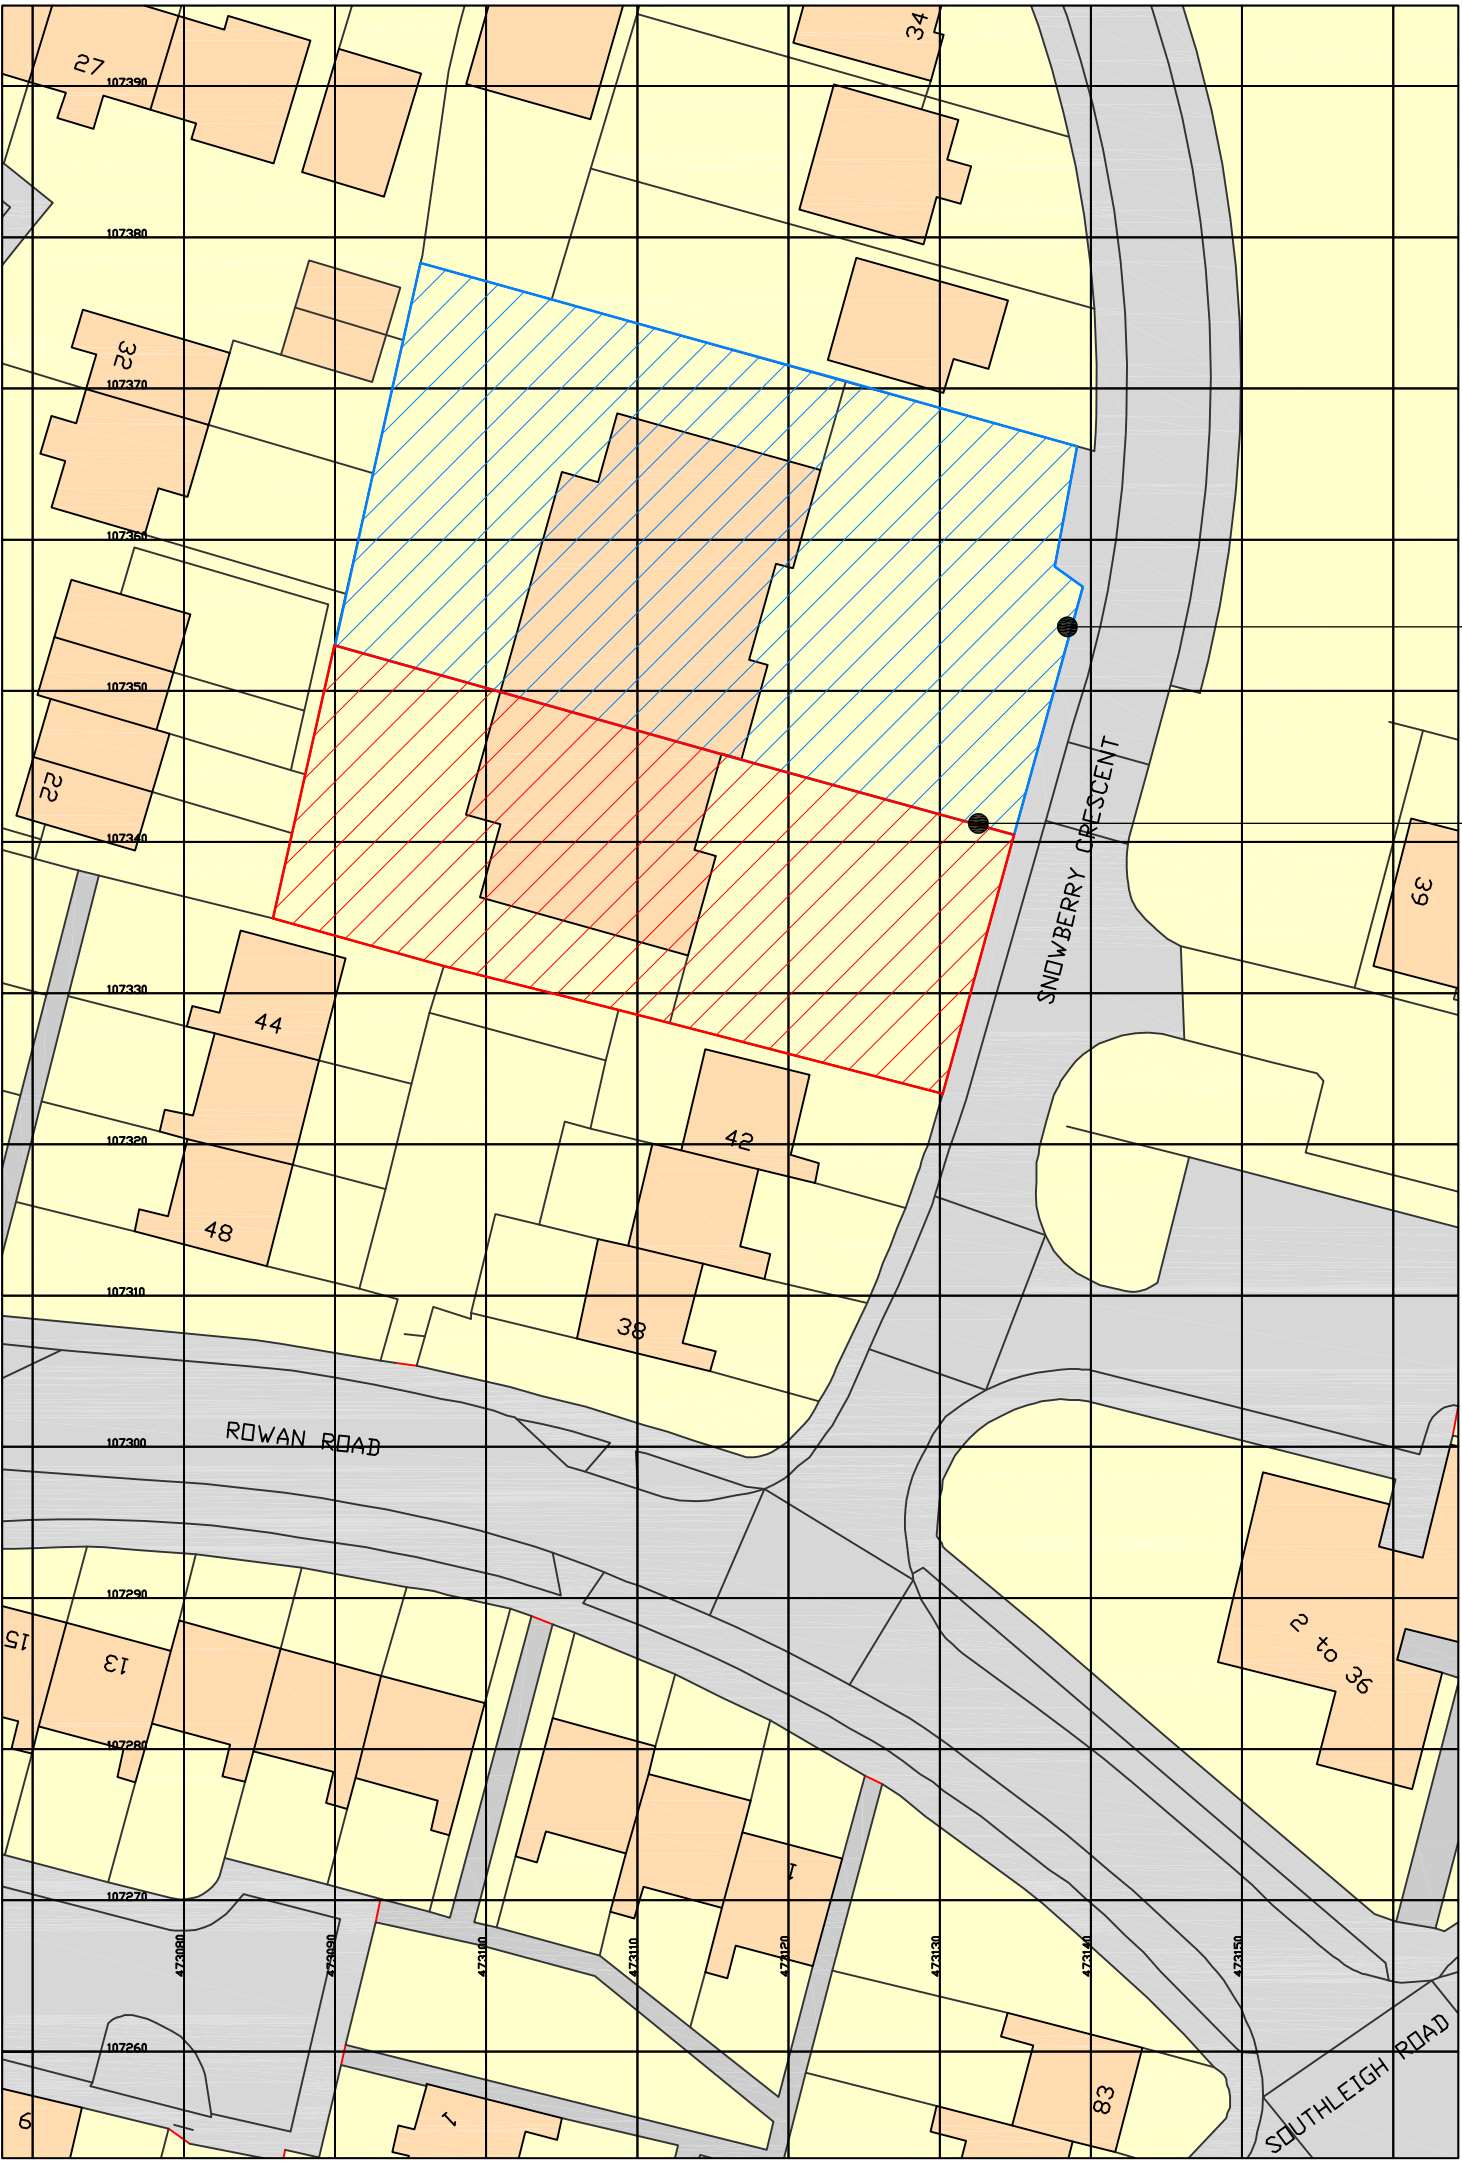

Ordnance Survey, (c) Crown Copyright 2012. All rights reserved. Licence number 100020449

block plan scale 1:500

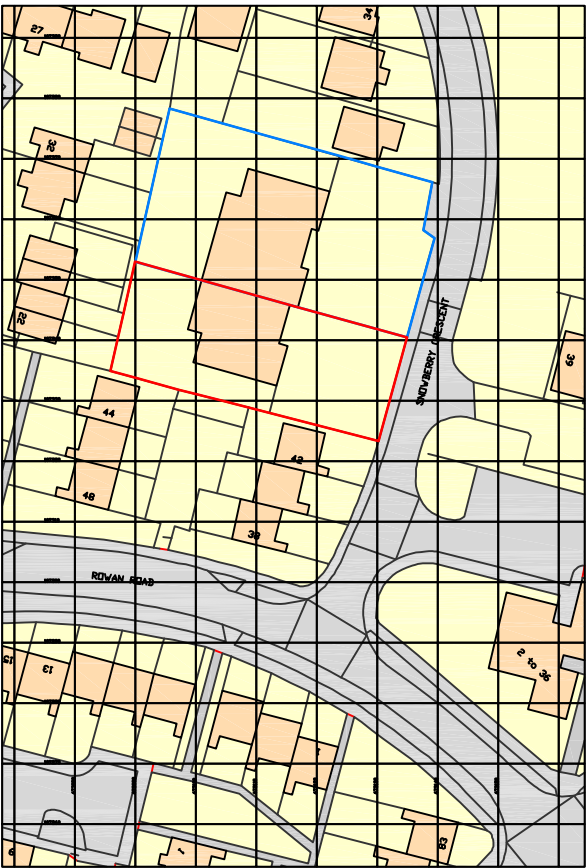

Ordnance Survey, (c) Crown Copyright 2012. All rights reserved. Licence number 100020449

location plan scale 1:1250

legend

studio  
**The Steven Barlow Partnership**  
81 Manor Road Kingston Portsmouth Hampshire PO1 5LB United Kingdom

+44(0)800 756 9776 info@tsbp-architecture.co.uk tsbp-architecture.co.uk  
call email visit

Chartered Institute of Architectural Technologists Registered Practice  
Principal: Steven V. Barlow MCAT

disclaimer  
This drawing is protected by copyright of THE STEVEN BARLOW PARTNERSHIP under  
The Copyright, Designs and Patents Act 1988 and the reproduction or use in any form without prior written consent from  
THE STEVEN BARLOW PARTNERSHIP will be an infringement of copyright.

Only the original drawing should be relied on. Plans are liable to distortion in transmission to the web.

Do not scale off this drawing in any event except for planning application purposes. Figured dimensions must be used if in  
doubt contact THE STEVEN BARLOW PARTNERSHIP.

Contractor to check and verify all levels, datum's and dimensions on site and shall report any discrepancies or omissions to  
THE STEVEN BARLOW PARTNERSHIP prior to commencement of work and during construction phase.

This drawing is to be read and understood in conjunction with structural, mechanical, electrical and/or any other  
consultant's documentation as may be applicable to the project prior to the commencement of work and it's duration.


This drawing including notes has been prepared and produced for the client named for the project detailed and solely for  
the purposes indicated and is not intended for use by any other person or for any other purpose.

client  
**Mr. MANNY PATEL.**

project  
**Proposed conversion and associated alterations,  
Nisa Extra, 40 Snowberry Crescent, Denvilles, Havant. PO9 2FE.**

revision/s  
**01**

planning  
status/purpose

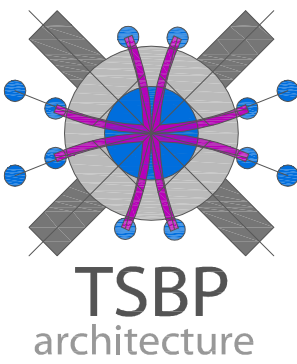

date  
**17 APRIL 2012**  
scale  
**1:500/1:1250 A2**

scale bar  
**0 5 10 15 20 25m**

north (indicative only) work stage project drawing number revision  
**D.0349.003**

drawing title  
**Block and Location Plans**