


HAVANT BOROUGH
COUNCIL
01 JUN 2012
RECEIVED

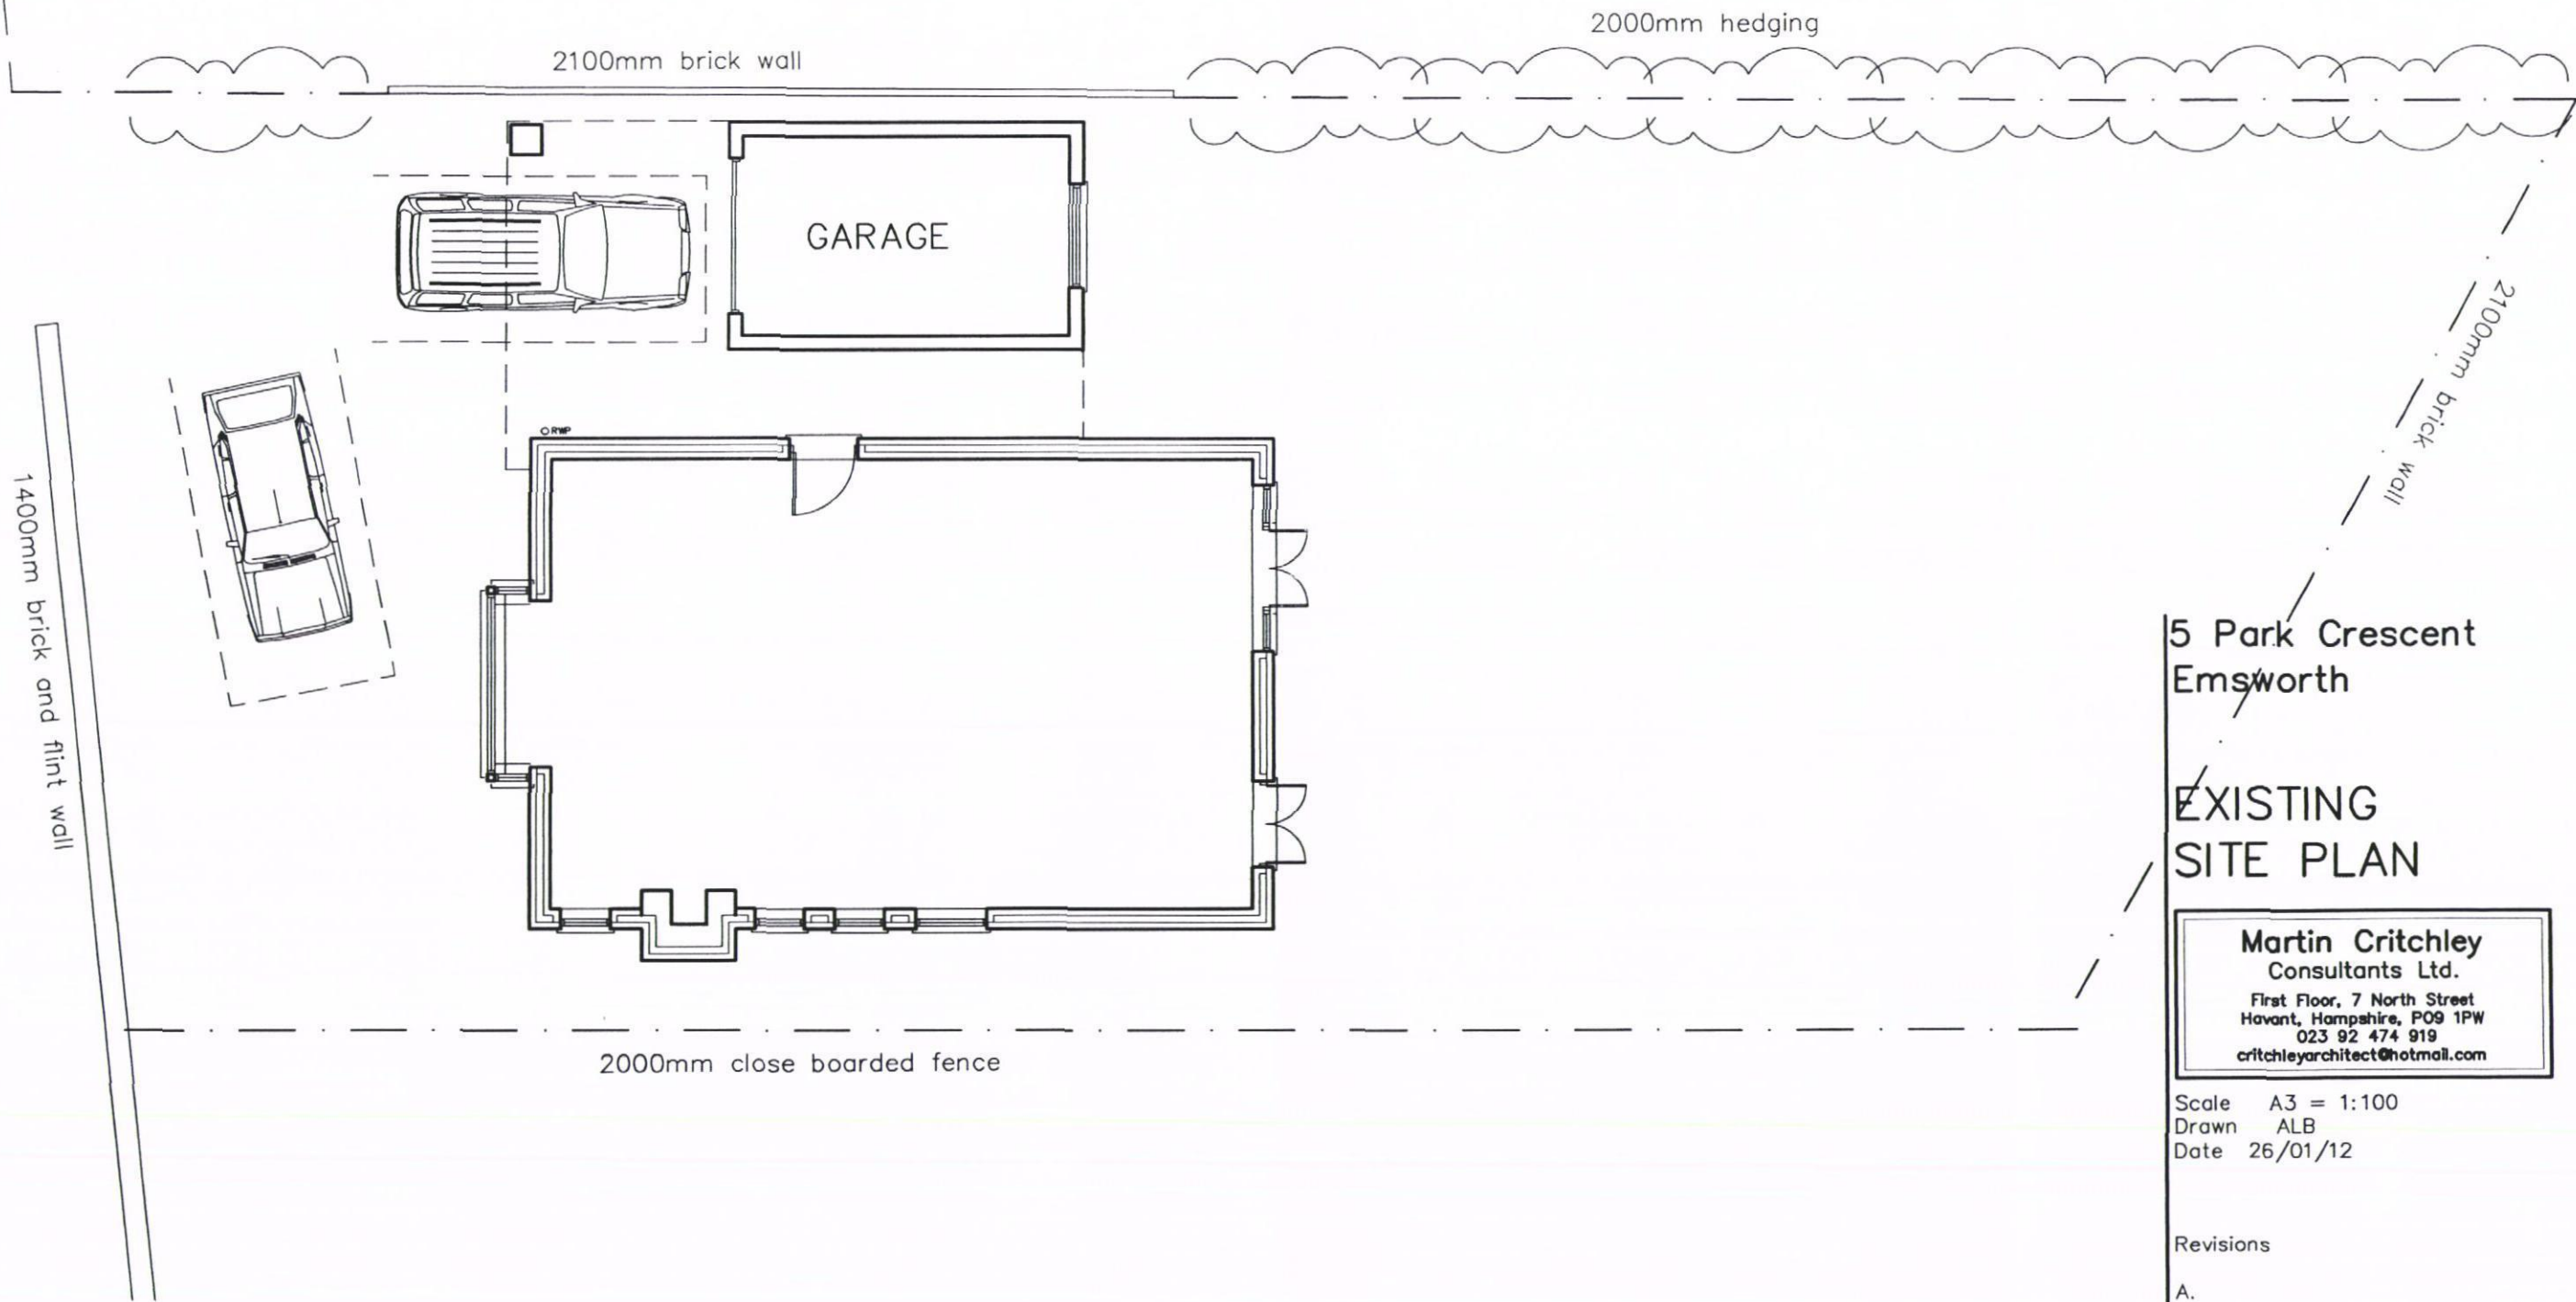

5 Park Crescent
Emsworth

EXISTING SITE PLAN

Martin Critchley
Consultants Ltd.
First Floor, 7 North Street
Havant, Hampshire, PO9 1PW
023 92 474 919
critchleyarchitect@hotmail.com

Scale A3 = 1:100
Drawn ALB
Date 26/01/12

Revisions
A.

1202-203⁰