SUPERSEDED

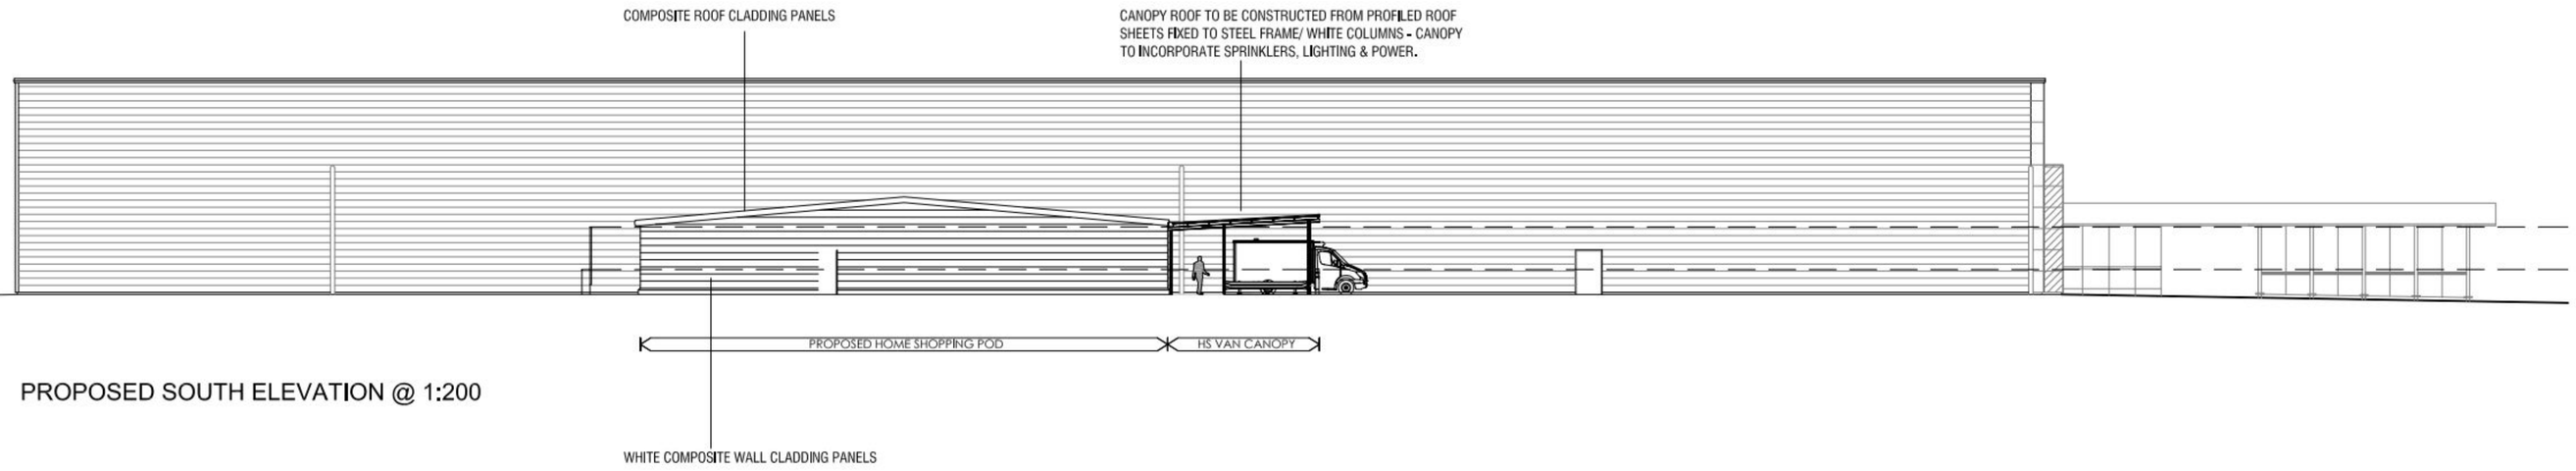

PROPOSED SOUTH ELEVATION @ 1:200

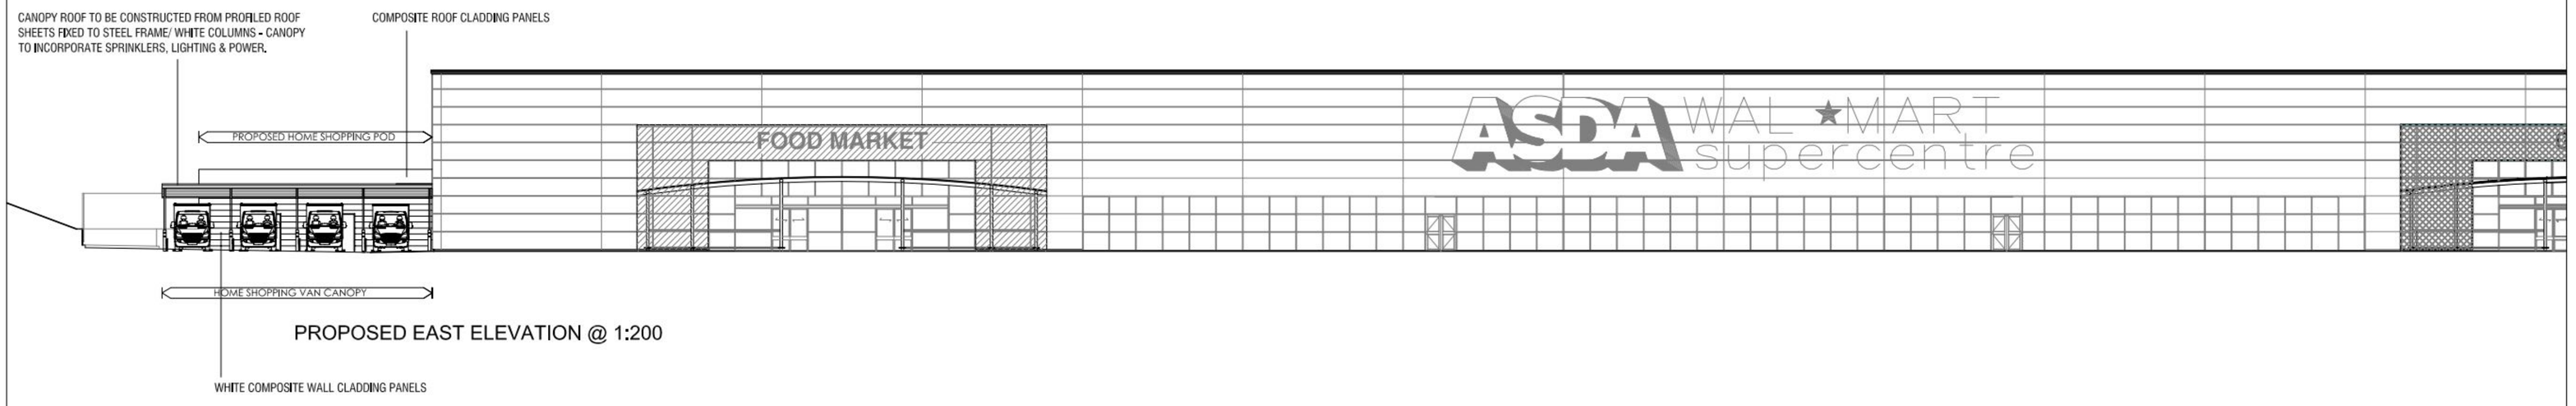

PROPOSED EAST ELEVATION @ 1:200

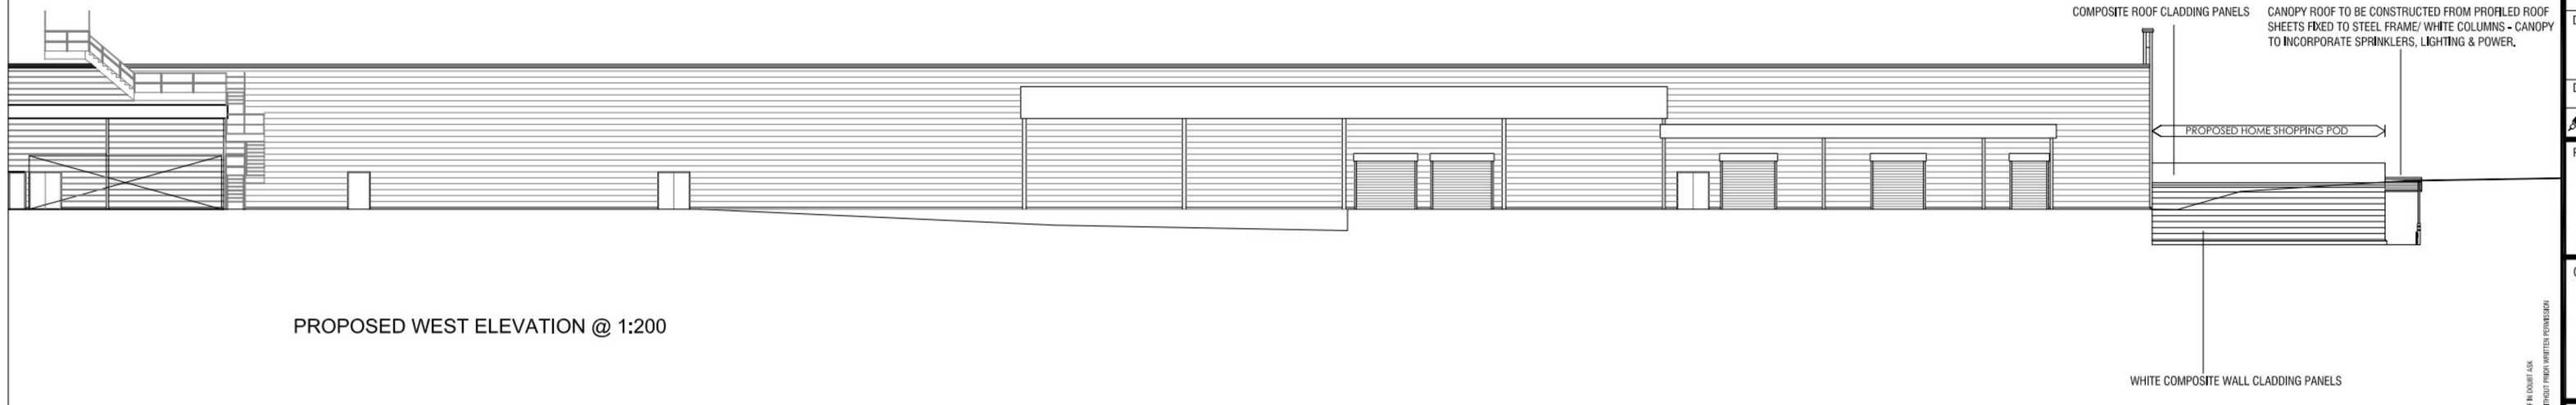

PROPOSED WEST ELEVATION @ 1:200

Rev	Date	Amendment

Project No	Dwg No	Rev
0302	EL02	-

Dwg Title
Proposed Elevations

Date	Scale
Feb 2012	1:200@A1
PF	✓

Project
Asda
Havant Home Shopping

Client
Asda Stores Ltd

GPS Gleneagles Project Services
2 Pellon Place
Bradley Business Park
Dyson Wood Way
Huddersfield
HD2 1GT
Tel: 01484 4222 19 Fax: 01484 513 617
E-mail: val.hudson@gps-ltd.co.uk

DO NOT SCALE FROM THIS DRAWING & IN DOUBT ASK
© THIS DRAWING MAY NOT BE COPIED WITHOUT PRIOR WRITTEN PERMISSION