


Plan for 11/1857.



A3

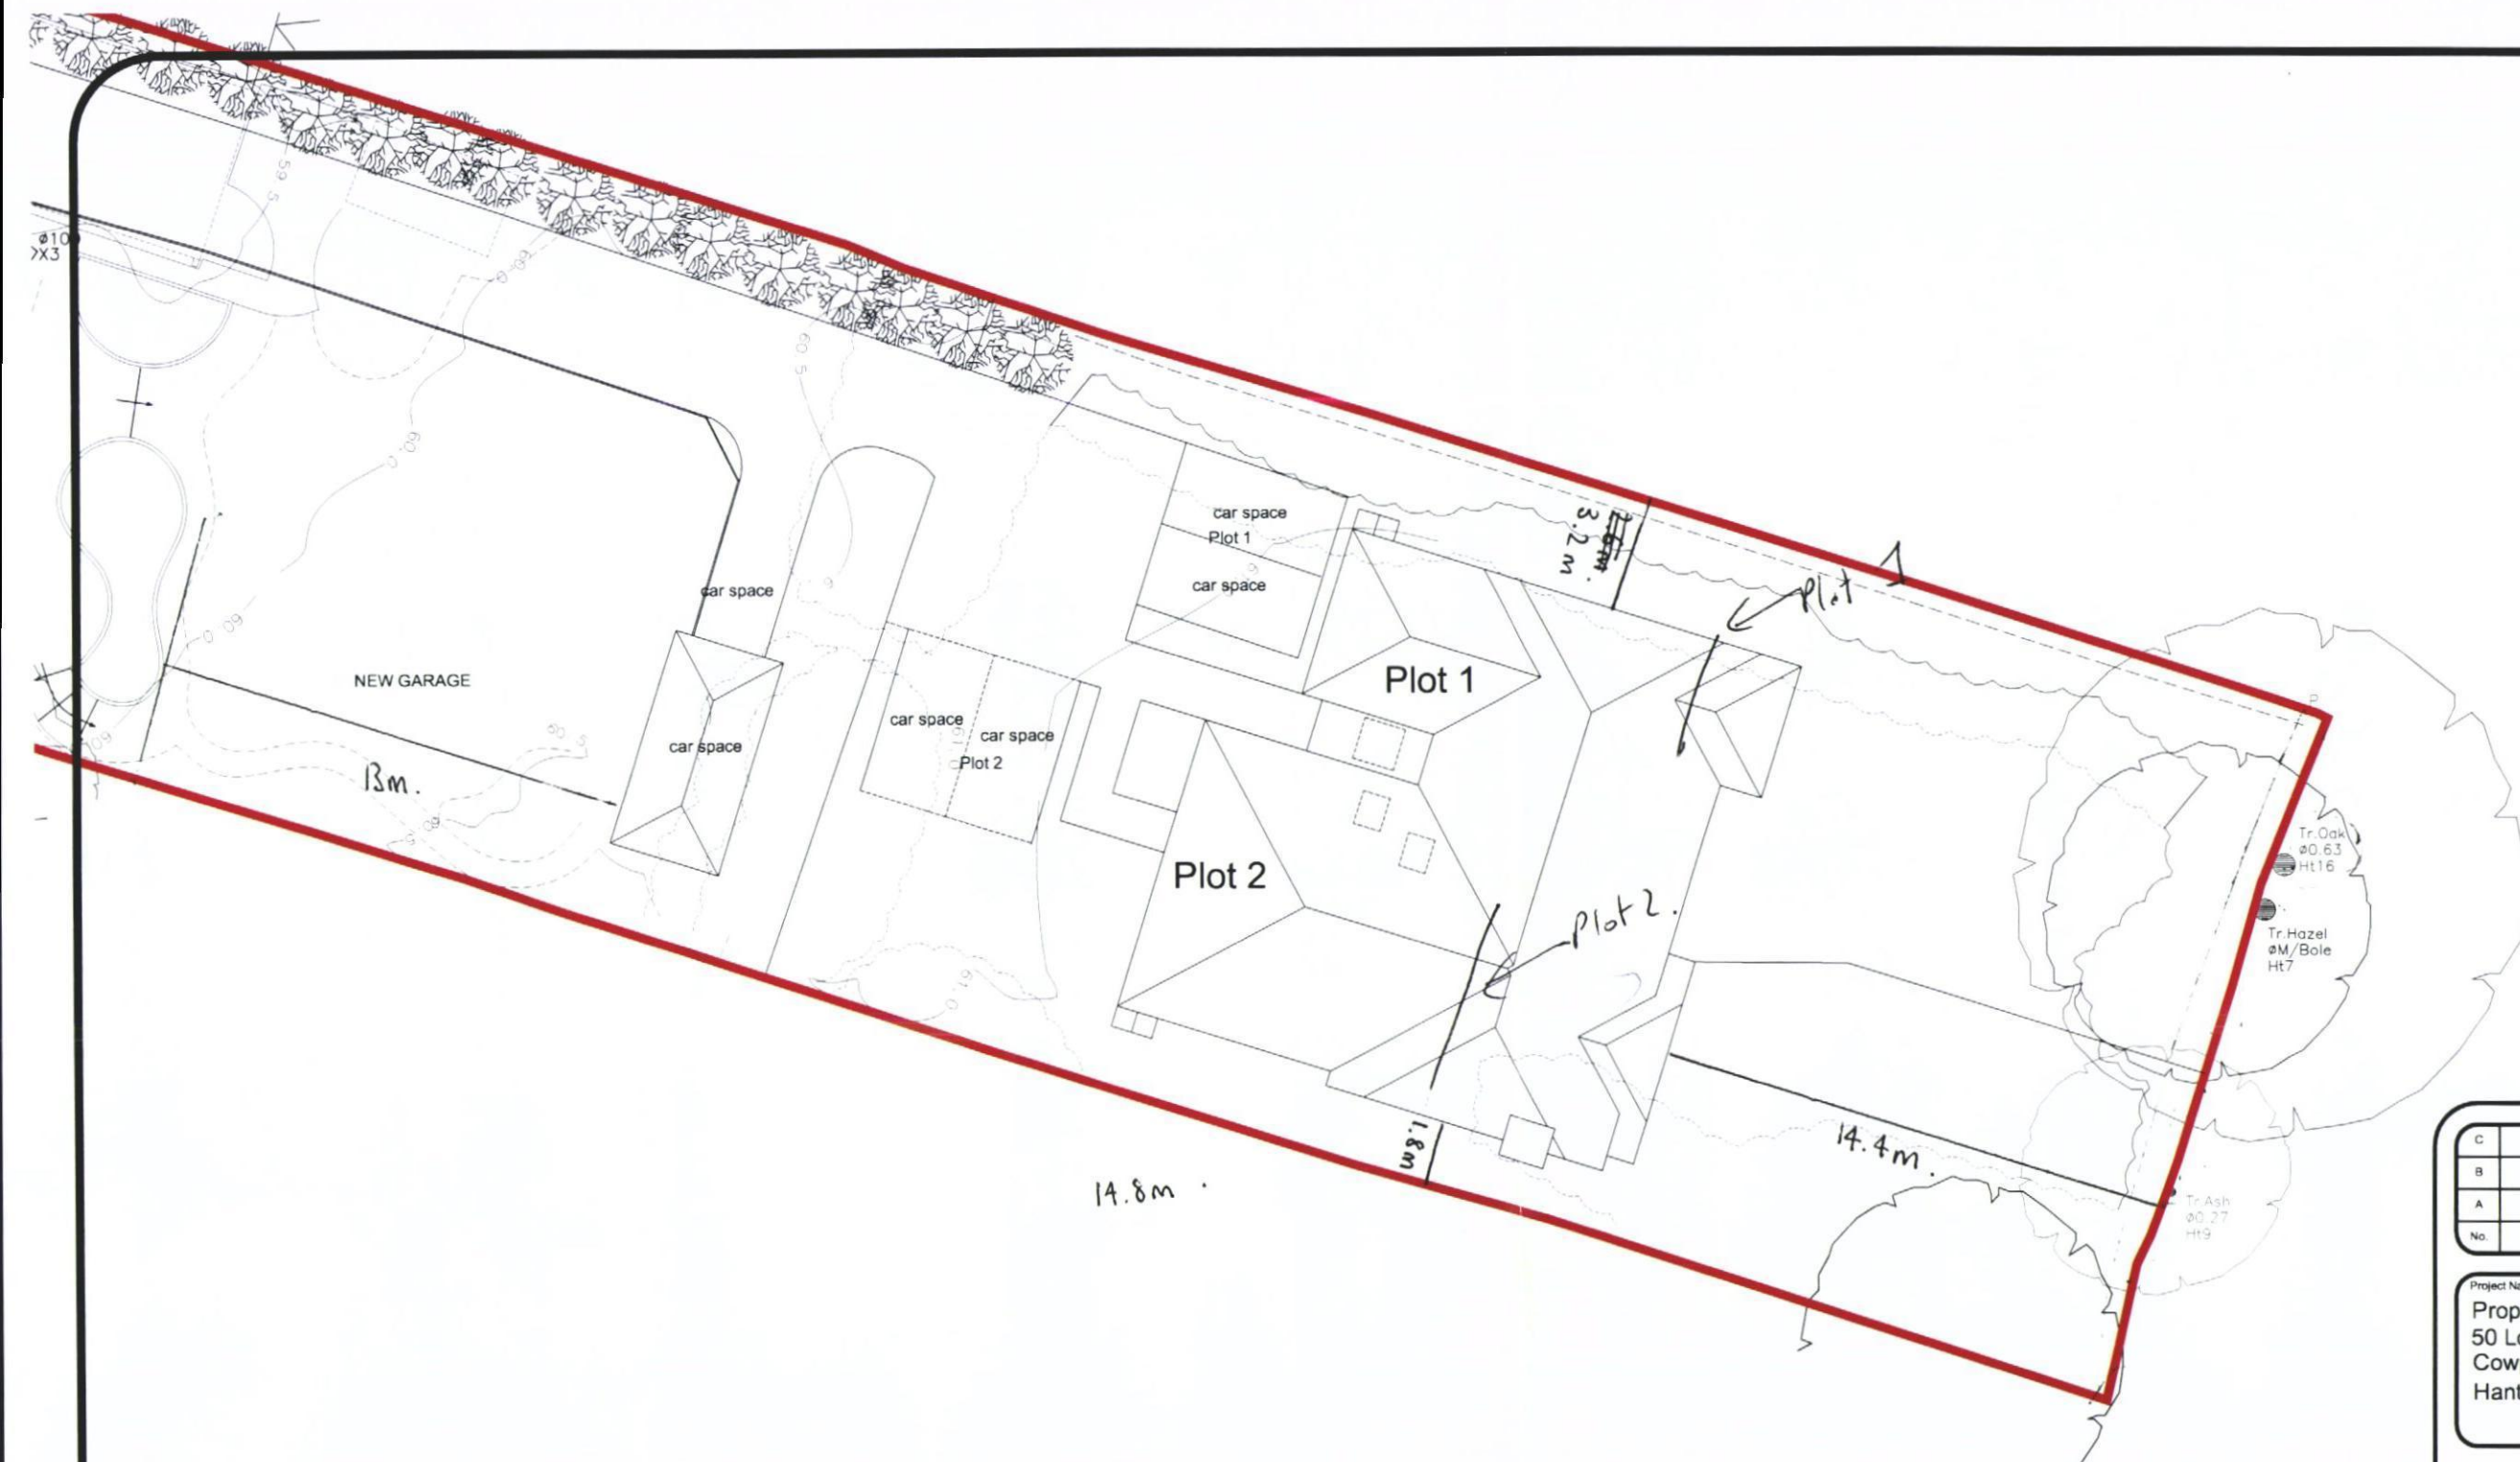

Parking 1:200

C	boundary revision	9.1.12
B	two units	2.12.11
A	depth of building	4.10.11
No.	Revision/Issue	Date

Project Name and Address
Proposed Bungalows,
50 London Road,
Cowplain,
Hants

Project 124/06	Sheet
Date 13.06.11	06C
Scale 1:200	



17 Eastern Parade, Fareham,
Hants PO16 0RL
d.design@tiscali.co.uk
07742720557 01329 221329