


REV	DATE	AMENDMENTS	DRAWN	CHECKED
1	27/10	Drawn updated		

0 50 100 150 200 250 M

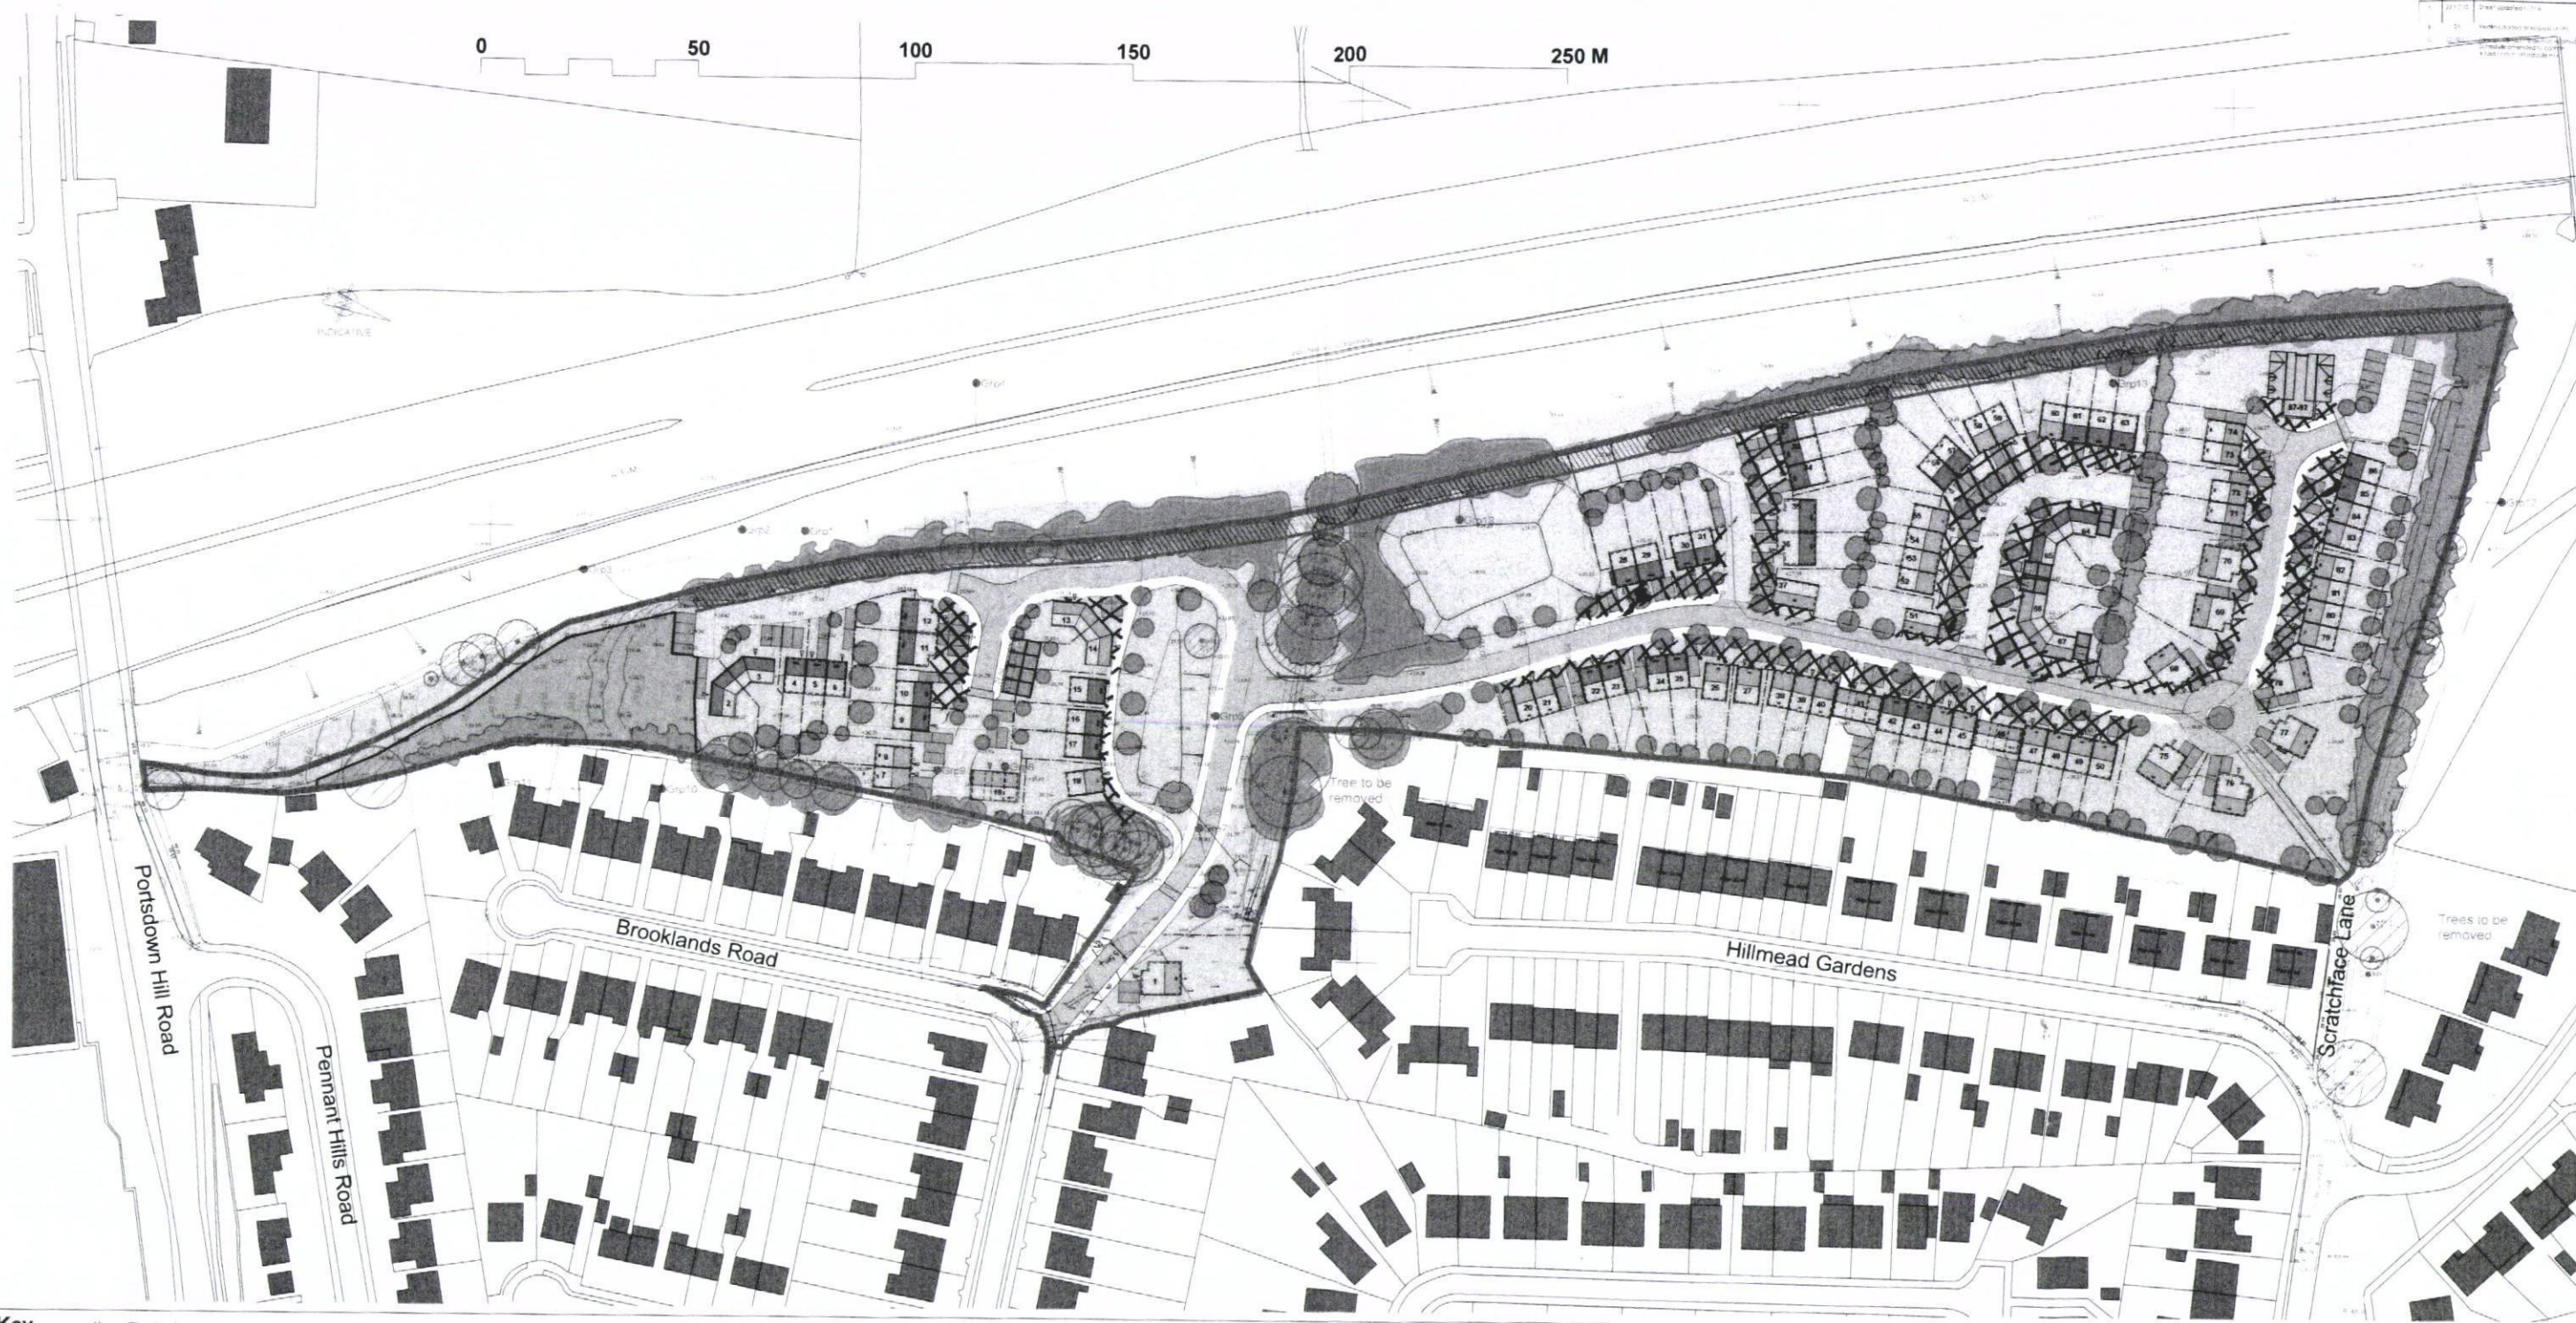

Key

House/Flat Symbol	Schedule
	4 x 1 Bed Flat (51 sq m GIA)
	5 x 2 Bed Flat (66 sq m GIA)
	15 x 2 Bed (69.2 sq m GIA)
	23 x 3 Bed (80-94.4 sq m GIA)
	9 x 4 Bed (116 sq m GIA)
Sub Total: 56 Units	
	11 x 2 Bed (67 sq m GIA)
	21 x 3 Bed (82-94.4 sq m GIA)
	4 x 4 Bed (108 sq m GIA)
Sub Total: 36 Units	
Total: 92 Units	

PLAN 1

CLIENT
Craytern Homes

PROJECT
Land off Scratchface Lane,
Bedhampton

DRAWING
Proposed Site Layout Plan

SCALE
1:750 @ A1 DWG NO 9982/P 04
(1:1500 @ A3)

DATE
July 10

REV
C



© Overgreen Court, Winchester Road, Ampfield, Winchester, Hampshire, SO51 1HG
Tel: 01794 468 419 Fax: 01794 368 437

© Market House, Commercial, Winchester, Dorset, BH21 1JA
Tel: 01202 842650 Fax: 01202 842651

© The High House, 37 Oxford Street, Newbury, Berkshire, RG14 1JG
Tel: 01344 40184 Fax: 01344 41439