


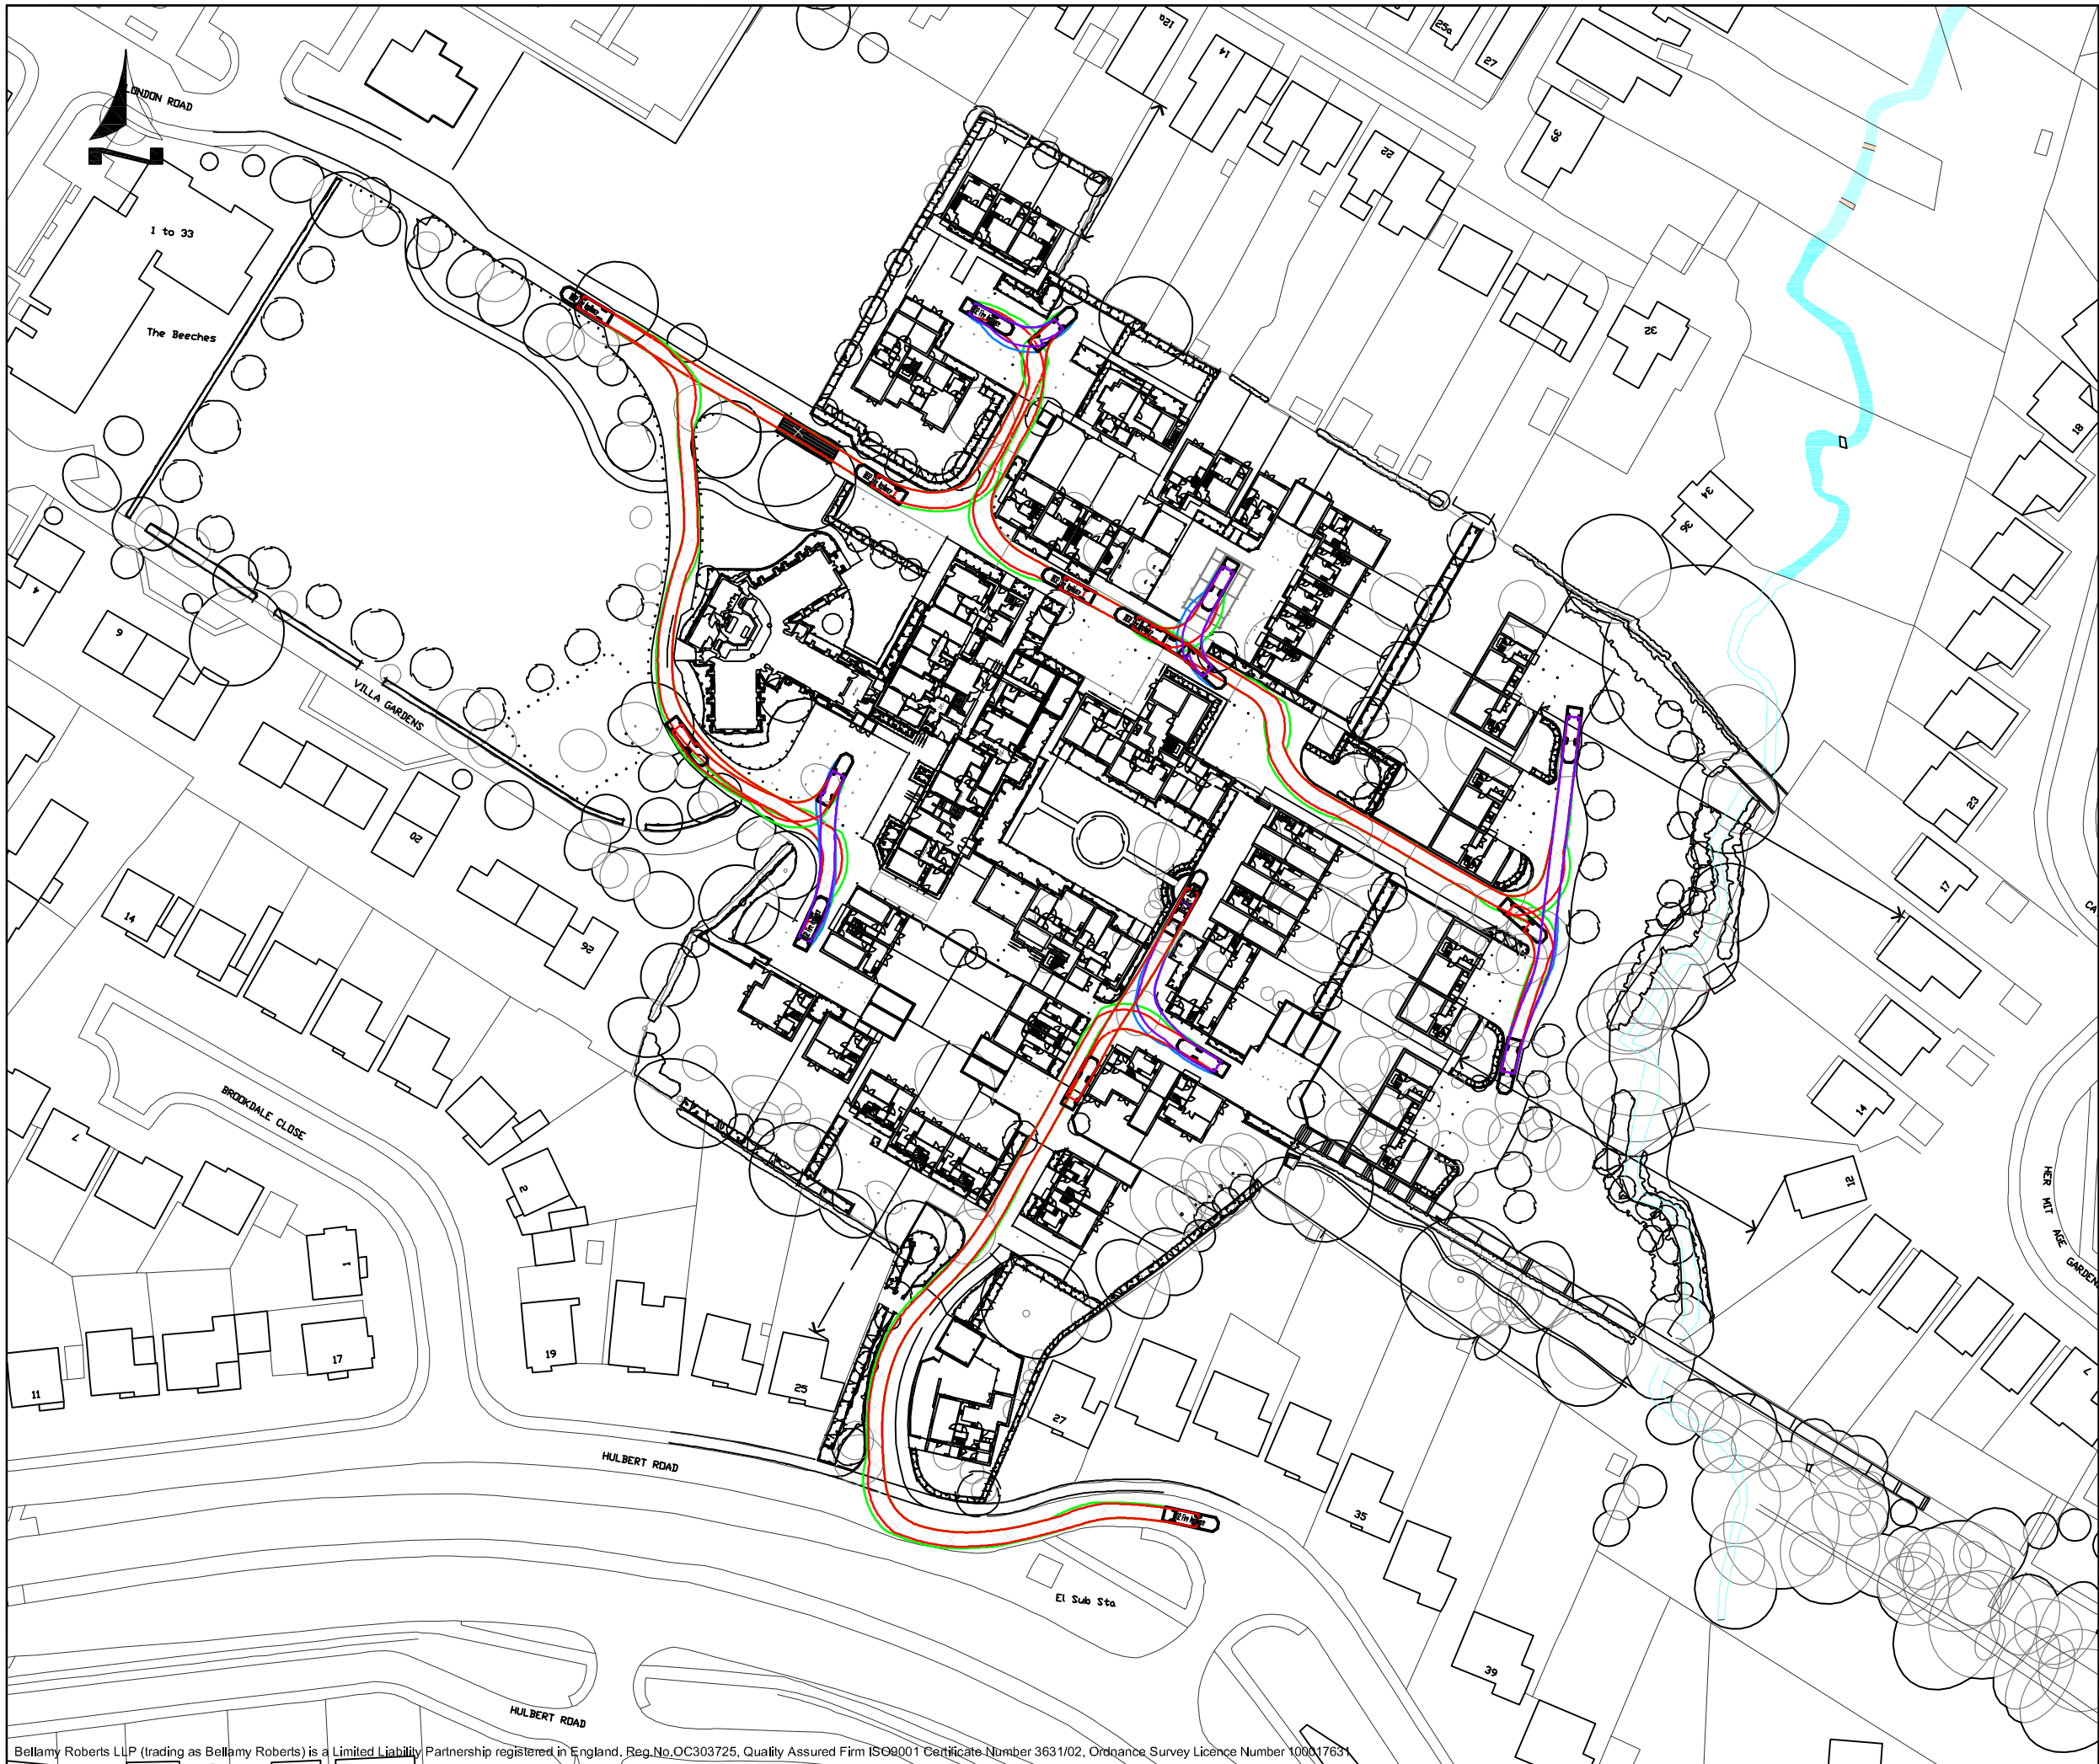

Notes



Clover House
Western Lane
Odiham
Hampshire, RG29 1TU

Tel: 01256 703355
Fax: 01256 704934
Email: info@bellamyroberts.co.uk

CLIENT
Linden Homes

PROJECT
St. Michaels Convent, Waterloooville

TITLE
Swept path profile - fire vehicle

DRAWN BY
GPW

DATE
18/09/12

SCALE
1:1,000 @ A3

DESIGN BY
-

DRAWING NO.
4140 / 211

CHK BY
JCB

REV NO.

Bellamy Roberts LLP (trading as Bellamy Roberts) is a Limited Liability Partnership registered in England. Reg.No.OC303725. Quality Assured Firm ISO9001 Certificate Number 3631/02. Ordnance Survey Licence Number 100017631