




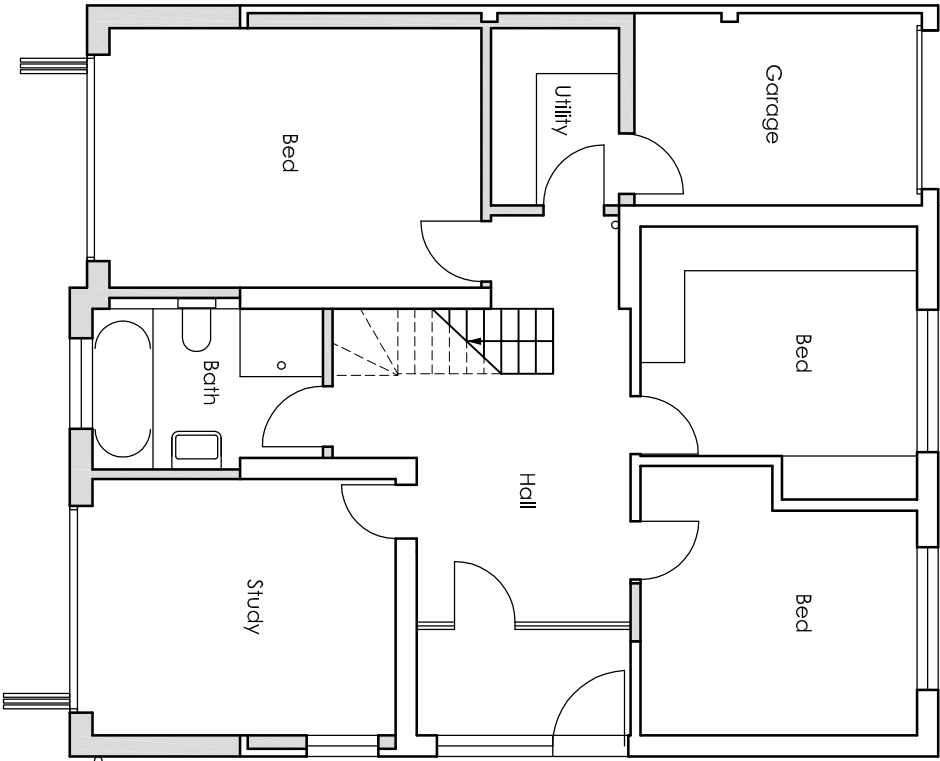

Ground floor

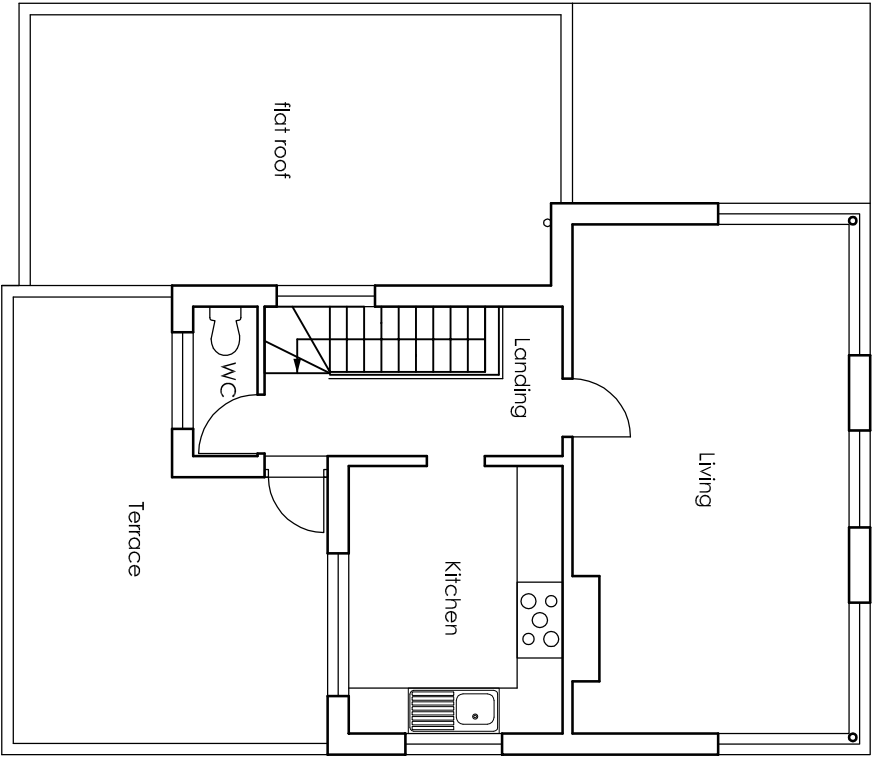


First floor

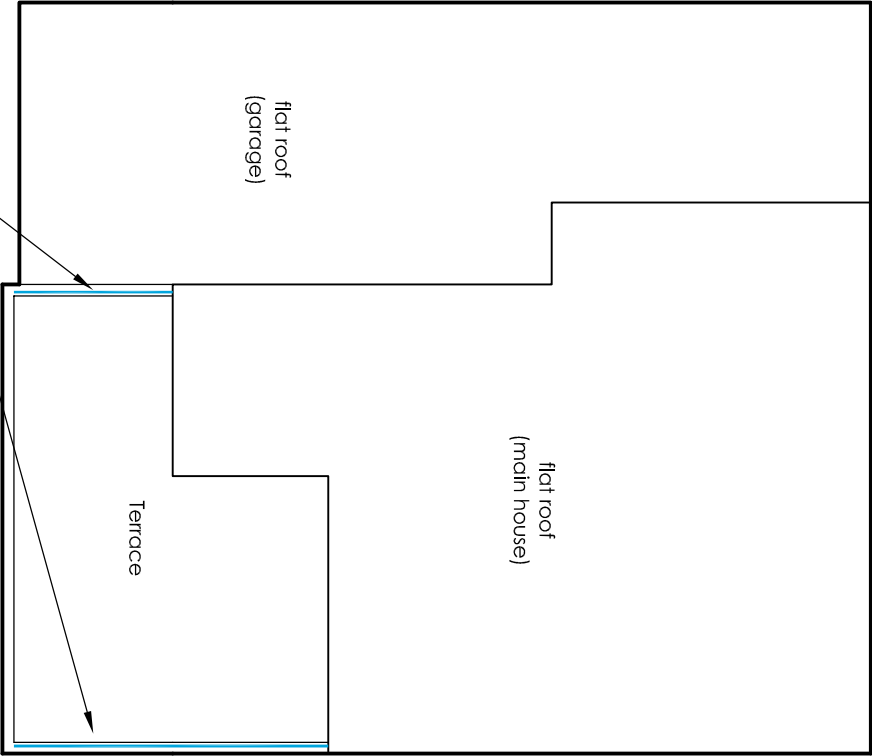

Roof

Obscured glass above parapet to
1.7m above floor level

SCALE 1:100

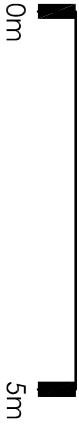

PROJECT:

Single storey rear extension
29 Itchenor Road, Hayling Island

DRAWING:

Proposed plans

DWG No:

251 PL04

REVISION:

01

SCALE:

1:100@A3