


HAVANT BOROUGH
COUNCIL
16 AUG 2012
RECEIVED



South



North

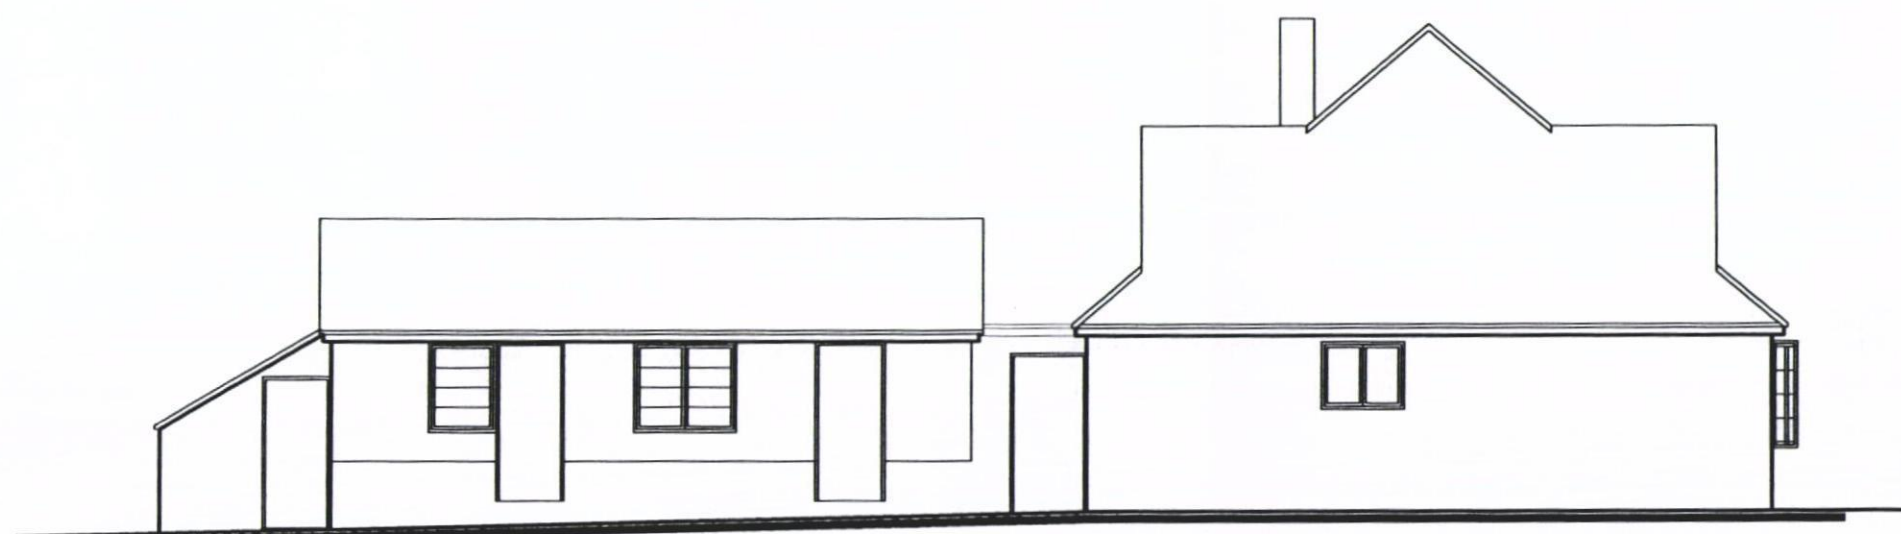

East

Ridgewood
Westbourne Road
SURVEY
ELEVATIONS

Martin Critchley
Consultants Ltd.
First Floor, 7 North Street
Havant, Hampshire, PO9 1PW
023 92 474 919
critchleyarchitect@hotmail.com

Scale A3 = 1:100
Drawn JHL
Date 20/06/12

Revisions

A. Window added. 15/08/12
B.
C.

1228-401^A

metres

10

20

30