


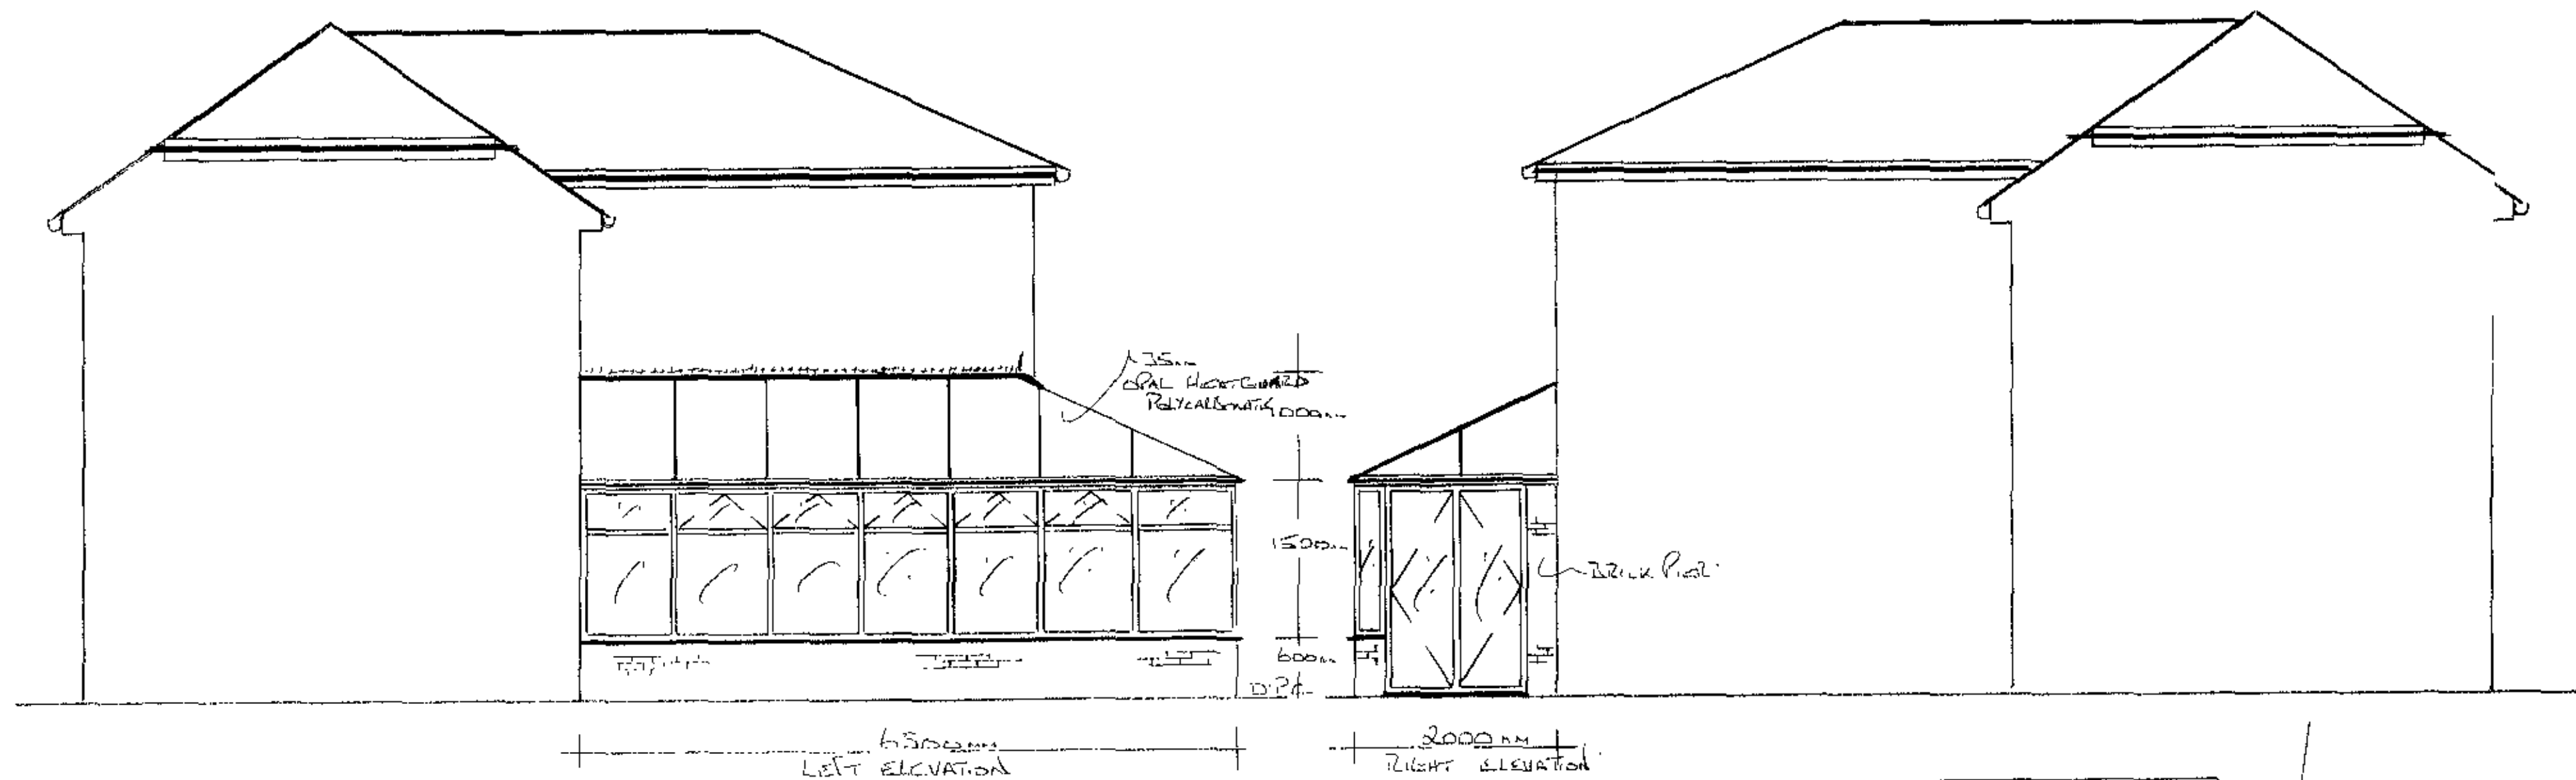

Proposed Conservatory
 Mr Mrs BENDON
 26 HURBERT RD
 WATERLOOVILLE
 HANTS
 PO7 7AD
 SCALE 1:50
 BLOCK PLAN 1:100
 DATE 26 JULY 2012

