


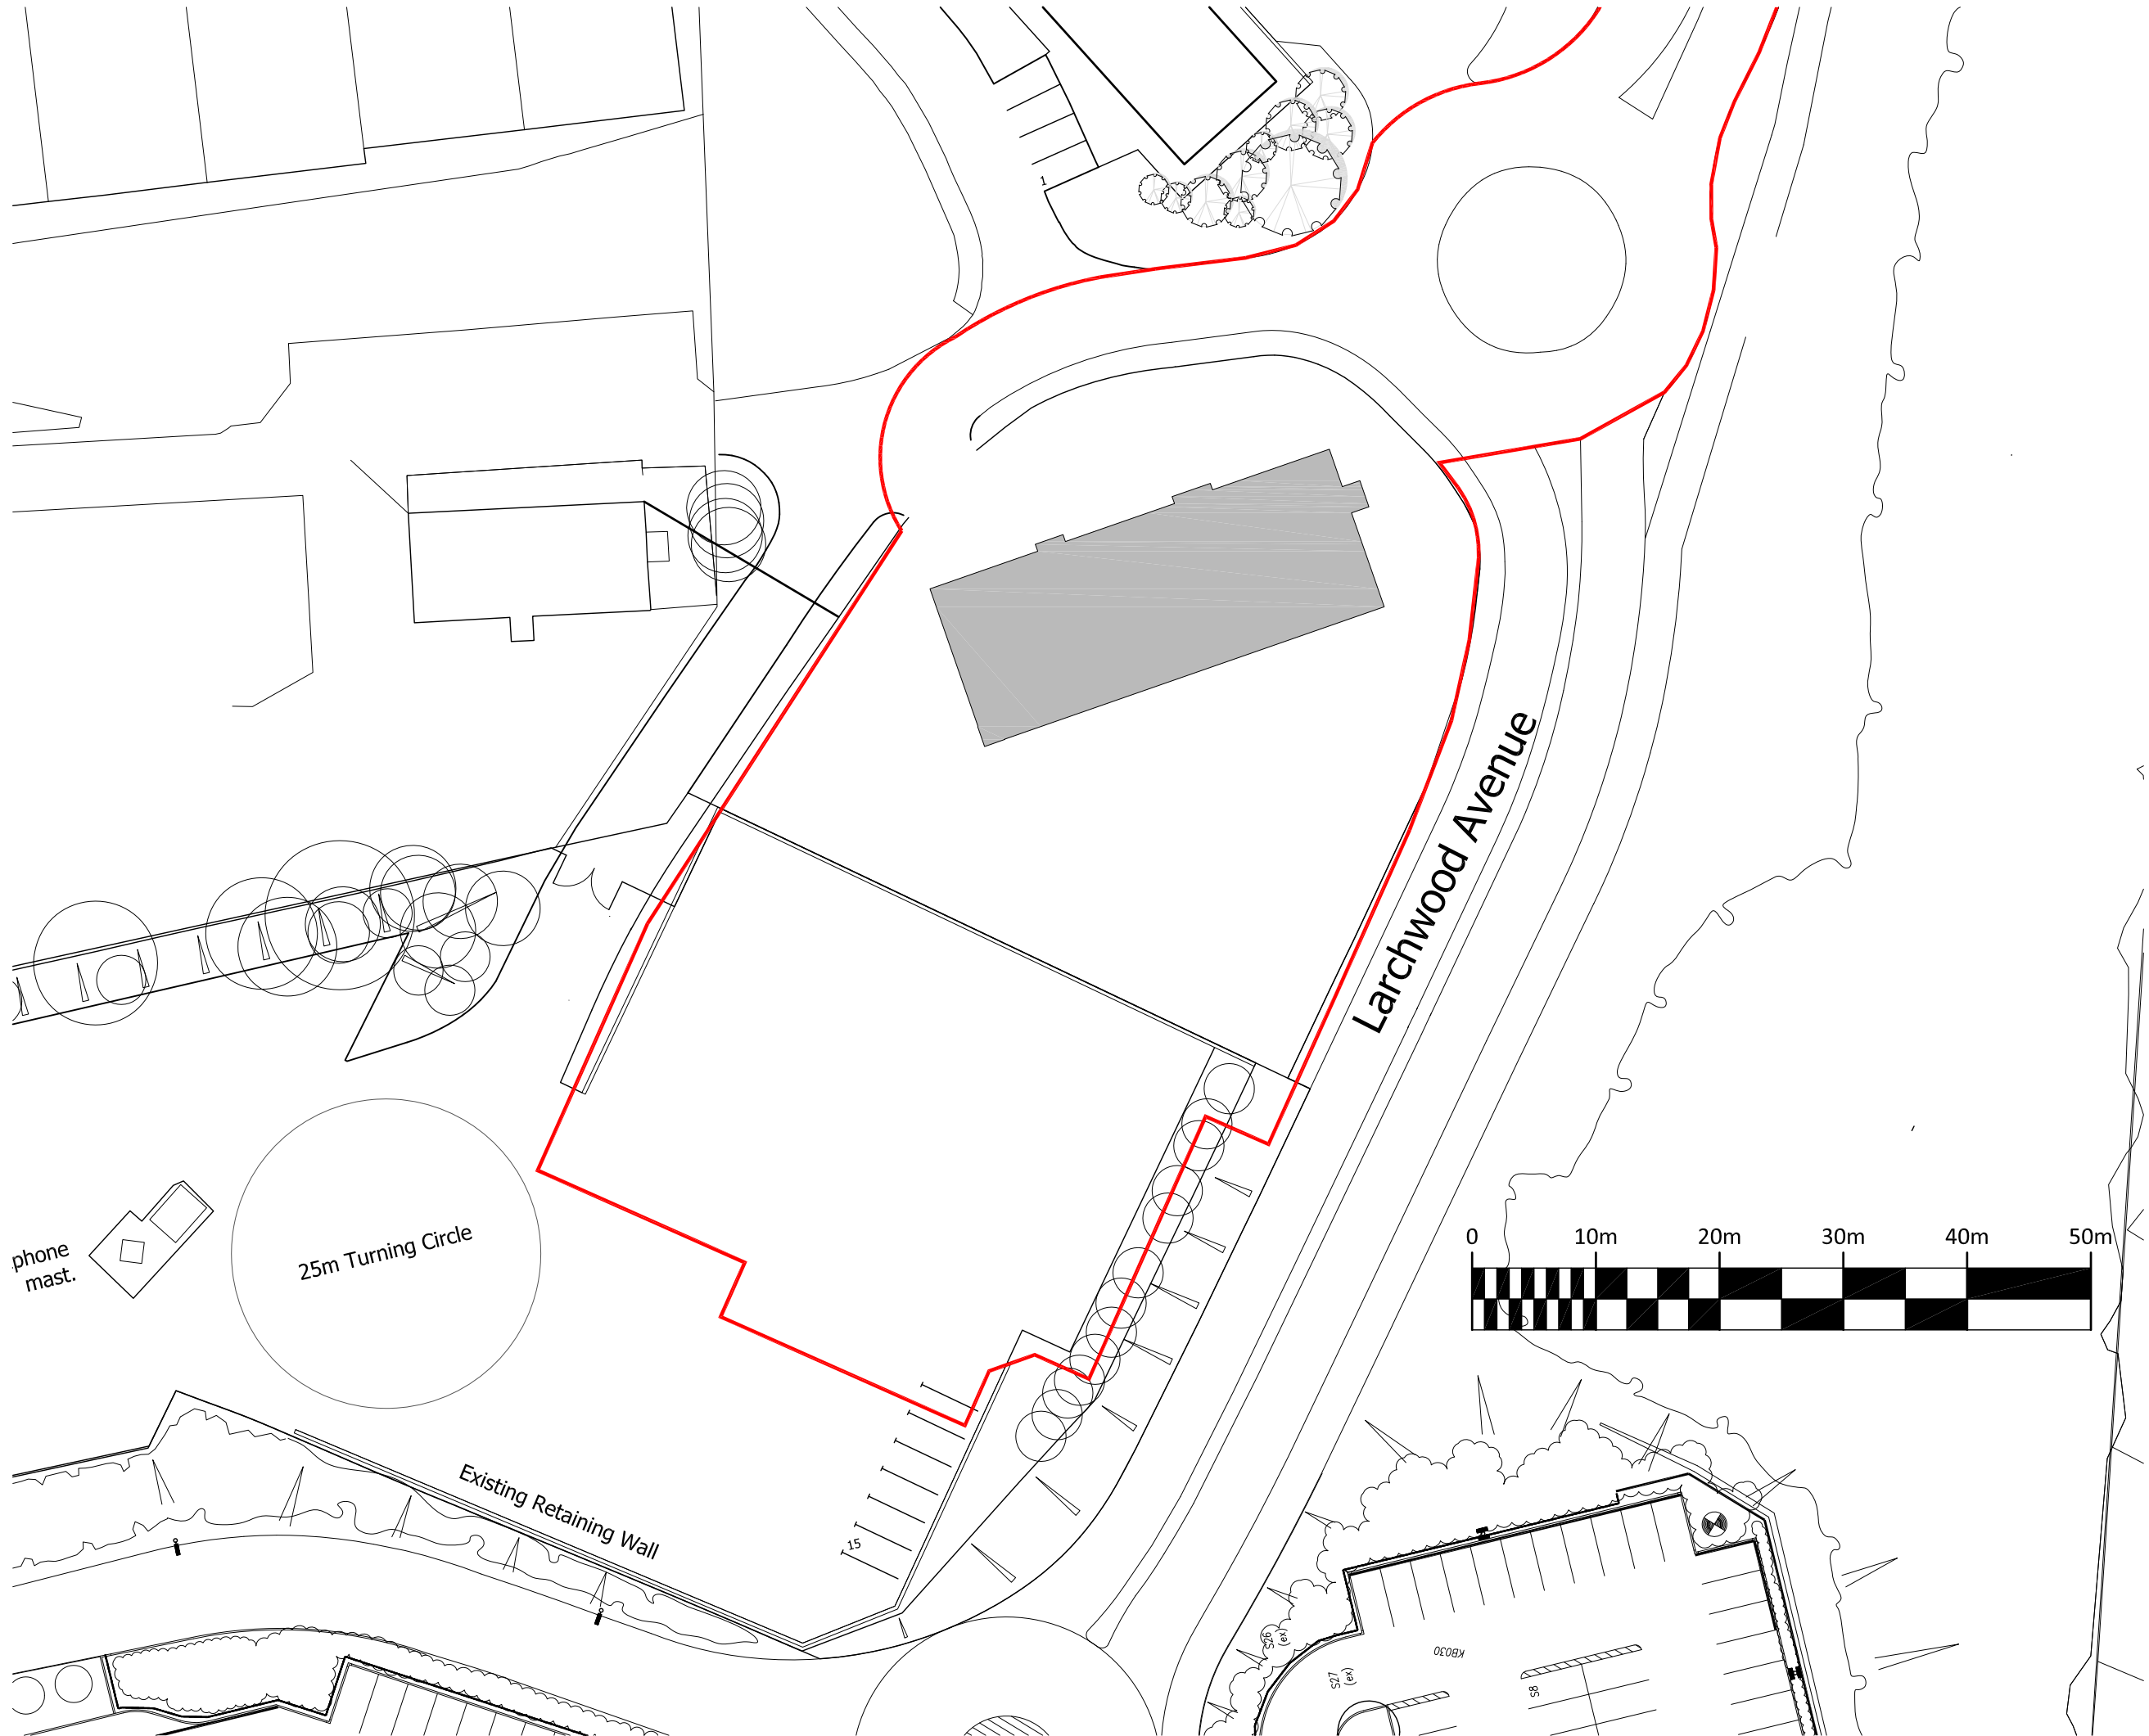

JWA Architects Limited
Robert Tresham House,
Clipston, Market Harborough,
Leicestershire LE16 9RZ

T +44 (0) 1858 525343
F +44 (0) 1858 525527
E office@jwa-architects.co.uk
W www.jwa-architects.co.uk

Client: McDONALDS

Project: McDONALDS RESTAURANT
LARCHWOOD AVENUE
HAVANT

Drawing: PROPOSED
BLOCK PLAN

Purpose: PLANNING Date: 01.11.10
Scale: 1:500 @ A3 Drawn: BJK
Dwg. No: H7113 - 15 Revision: A