


EXISTING

PROPOSED

FRONT ELEVATION

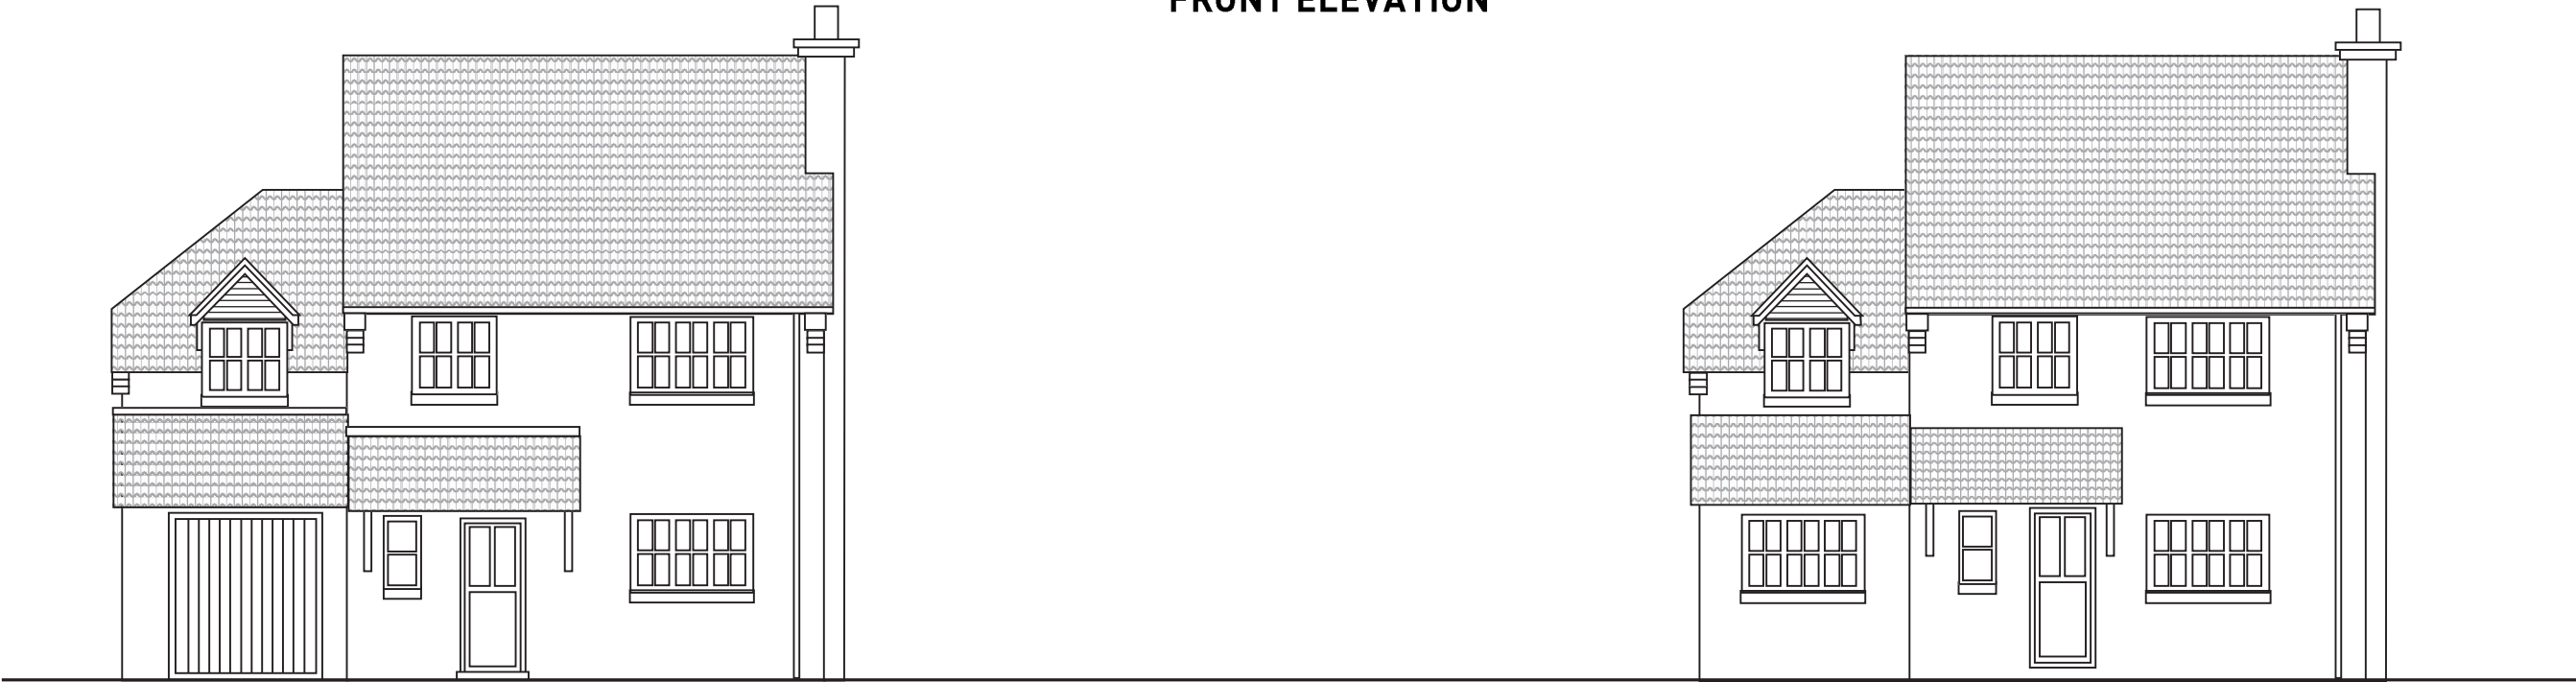

REAR ELEVATION

