


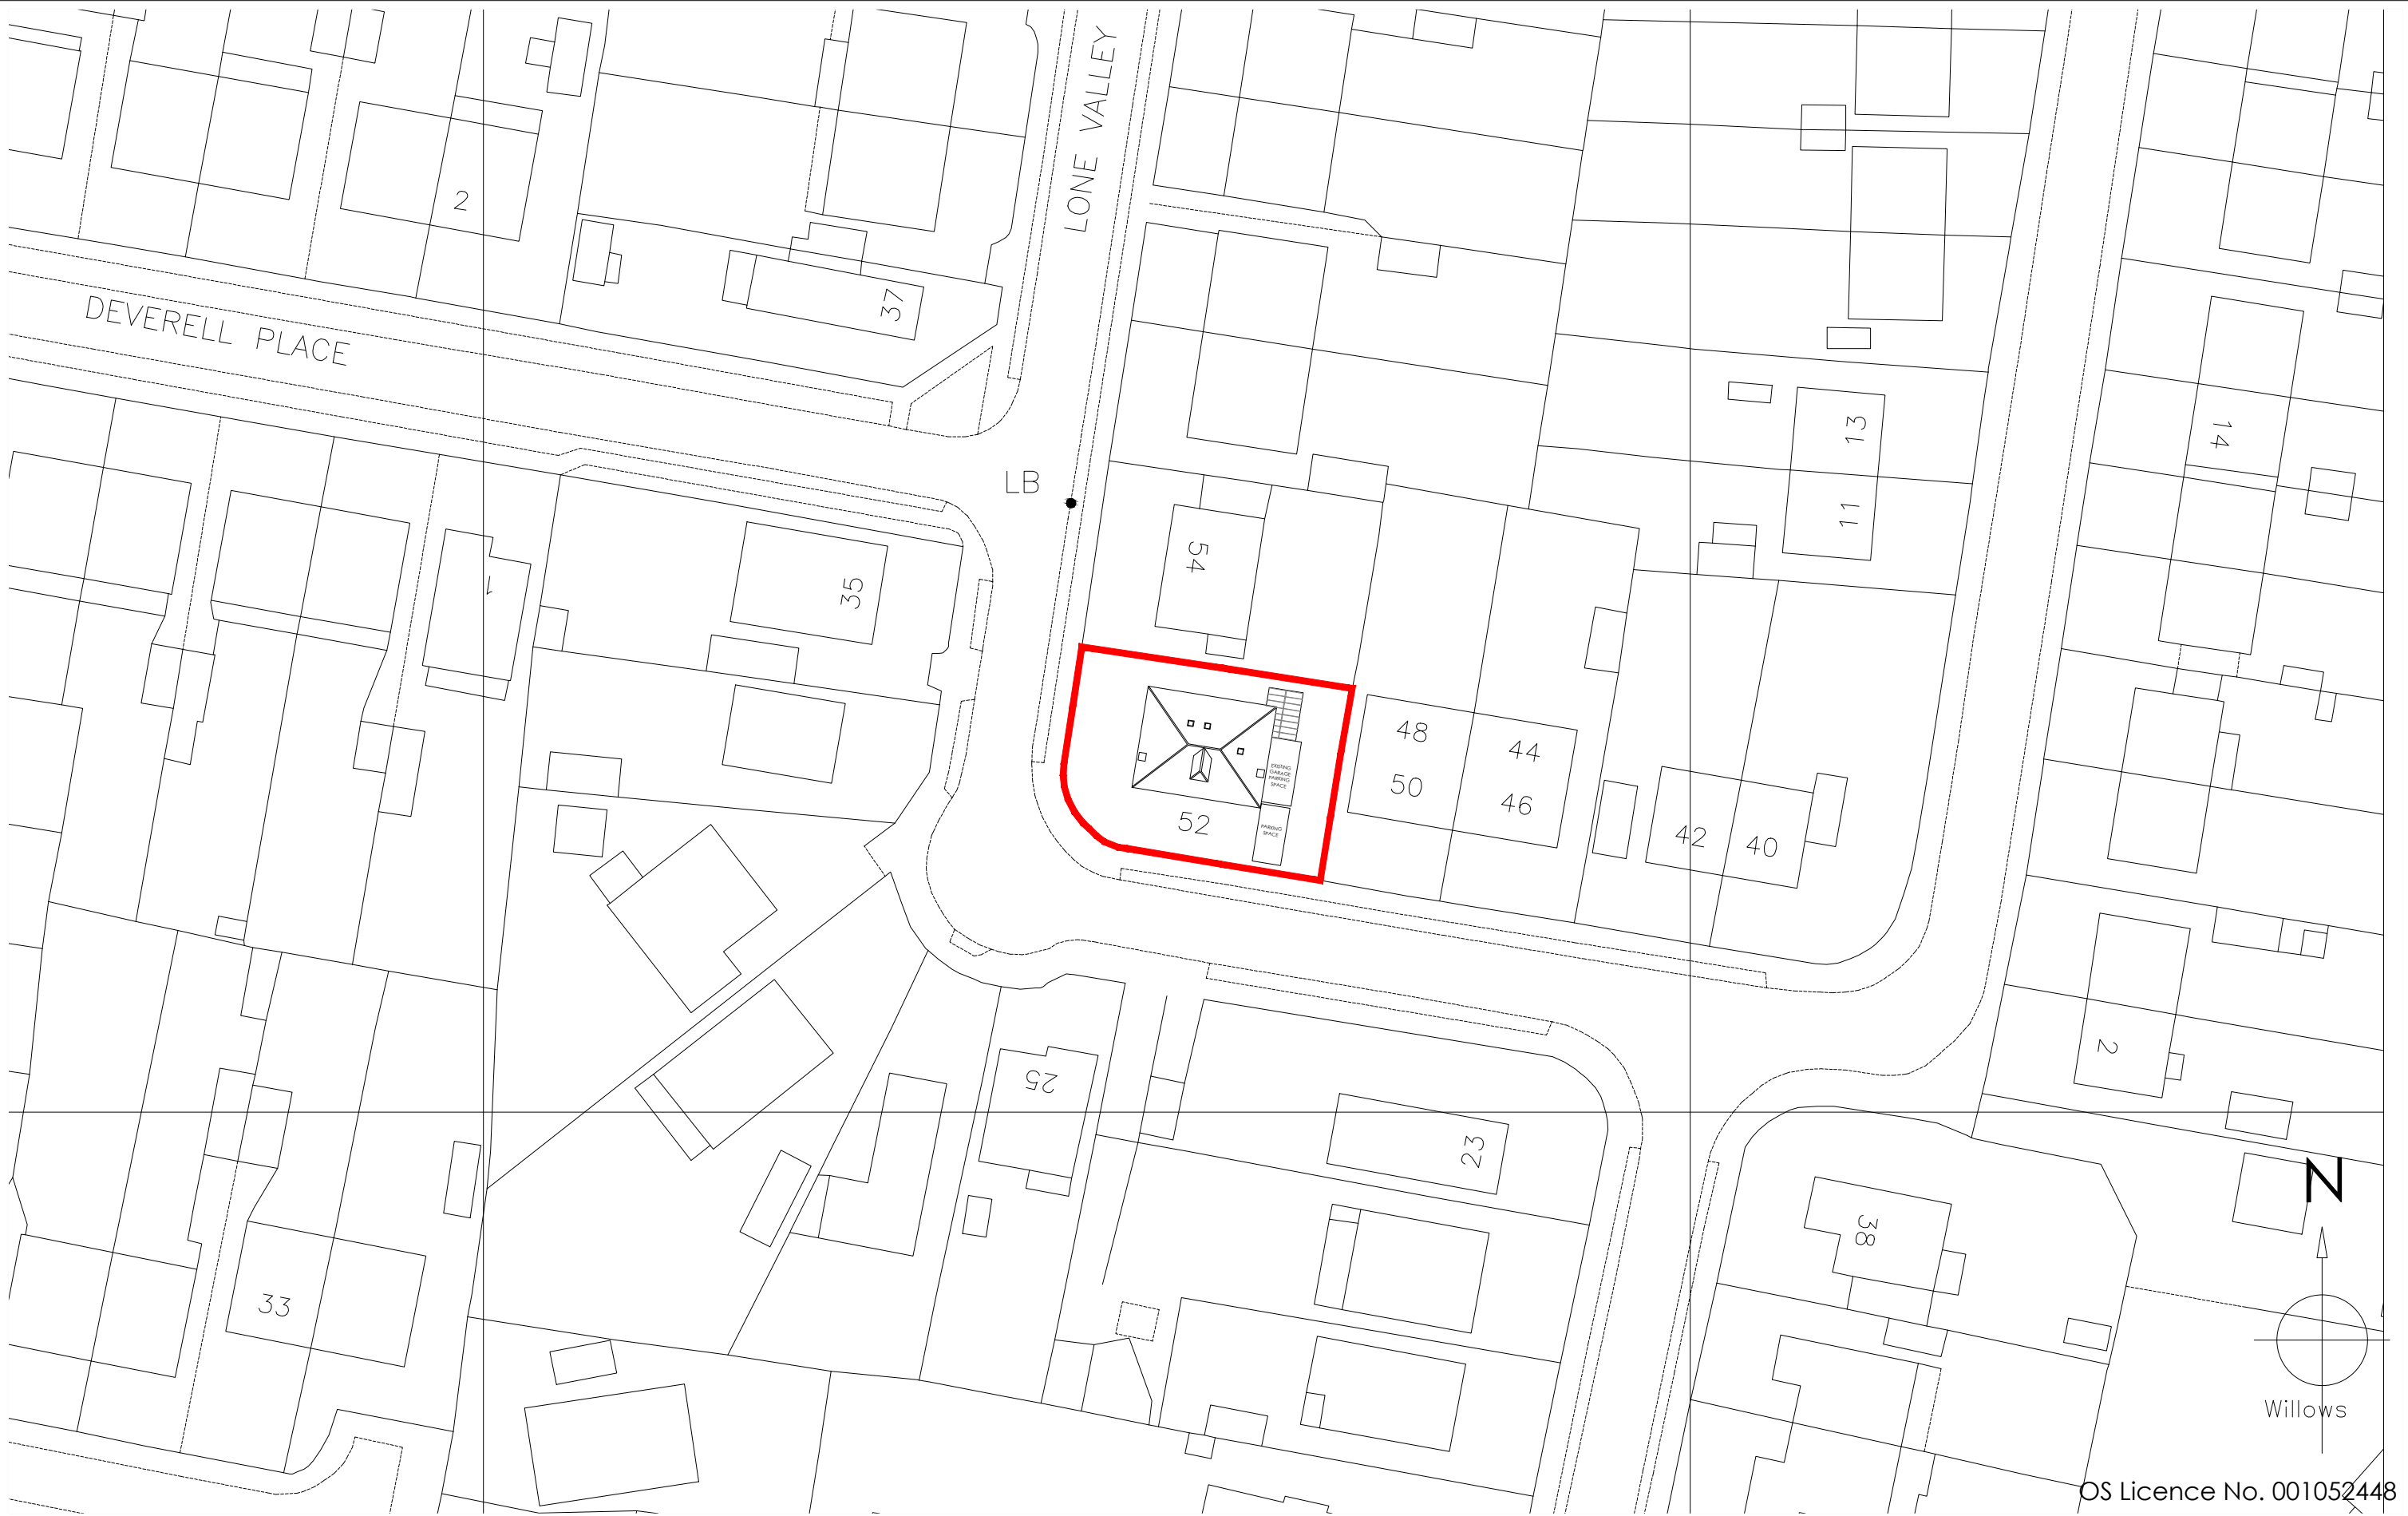

Copyright is reserved by GBS Designs and is issued on the condition that it is not copied or disclosed by or to any unauthorised persons without prior consent in writing from GBS Designs. All dimensions to be checked on site	REV	DESCRIPTION	DRAWN	DATE	Drawing Ref	Rev.	Drawing Title
	-	Initial design	GBS	29.06.12	MEAS 05	B	New front dormer to roof of 52 Lone Valley, Widley, Hampshire, PO7 5EB.
	A	Change to new dormer window style to mirror ground floor window design	GBS	02.07.12	Scale at A1 N/A	Scale at A3 1:500	
	B	Hipped option chosen and dormer height reduced following pre app advice	GBS	16.07.12			
					Date 29 June 2012		
					Drawn by GBS		

Copyright is reserved by GBS Designs and is issued on the condition that it is not copied or disclosed by or to any unauthorised persons without prior consent in writing from GBS Designs.

All dimensions to be checked on site



ARCHITECTURE & DESIGN

6 Shillinglee Waterlooville
Hampshire PO7 5RW

Telephone
023 9225 8315

www.gbsimages.co.uk

