


**15, FISHERY LANE, HAYLING ISLAND, HANTS.
LAYOUT DRAWINGS. FOR MR S. DAVIES.**

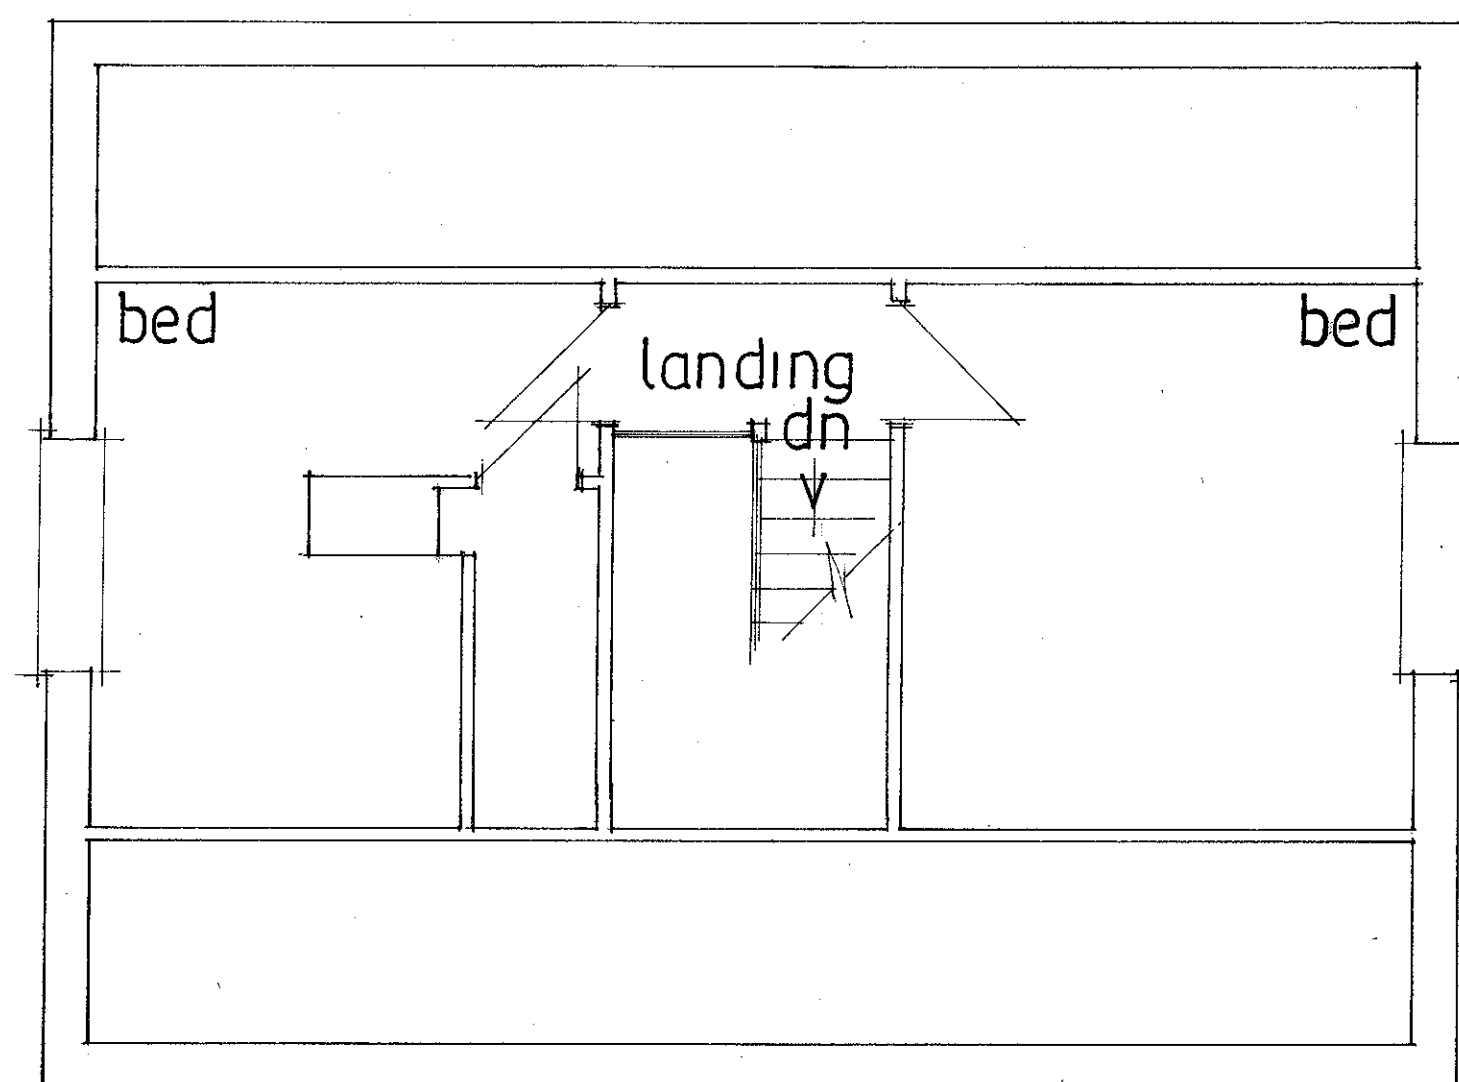

FIRST

date feb 2011
scale 1:50 appx